



THE


VERITY

4 BHK EXCLUSIVE RESIDENCES


BY SHAFALYA

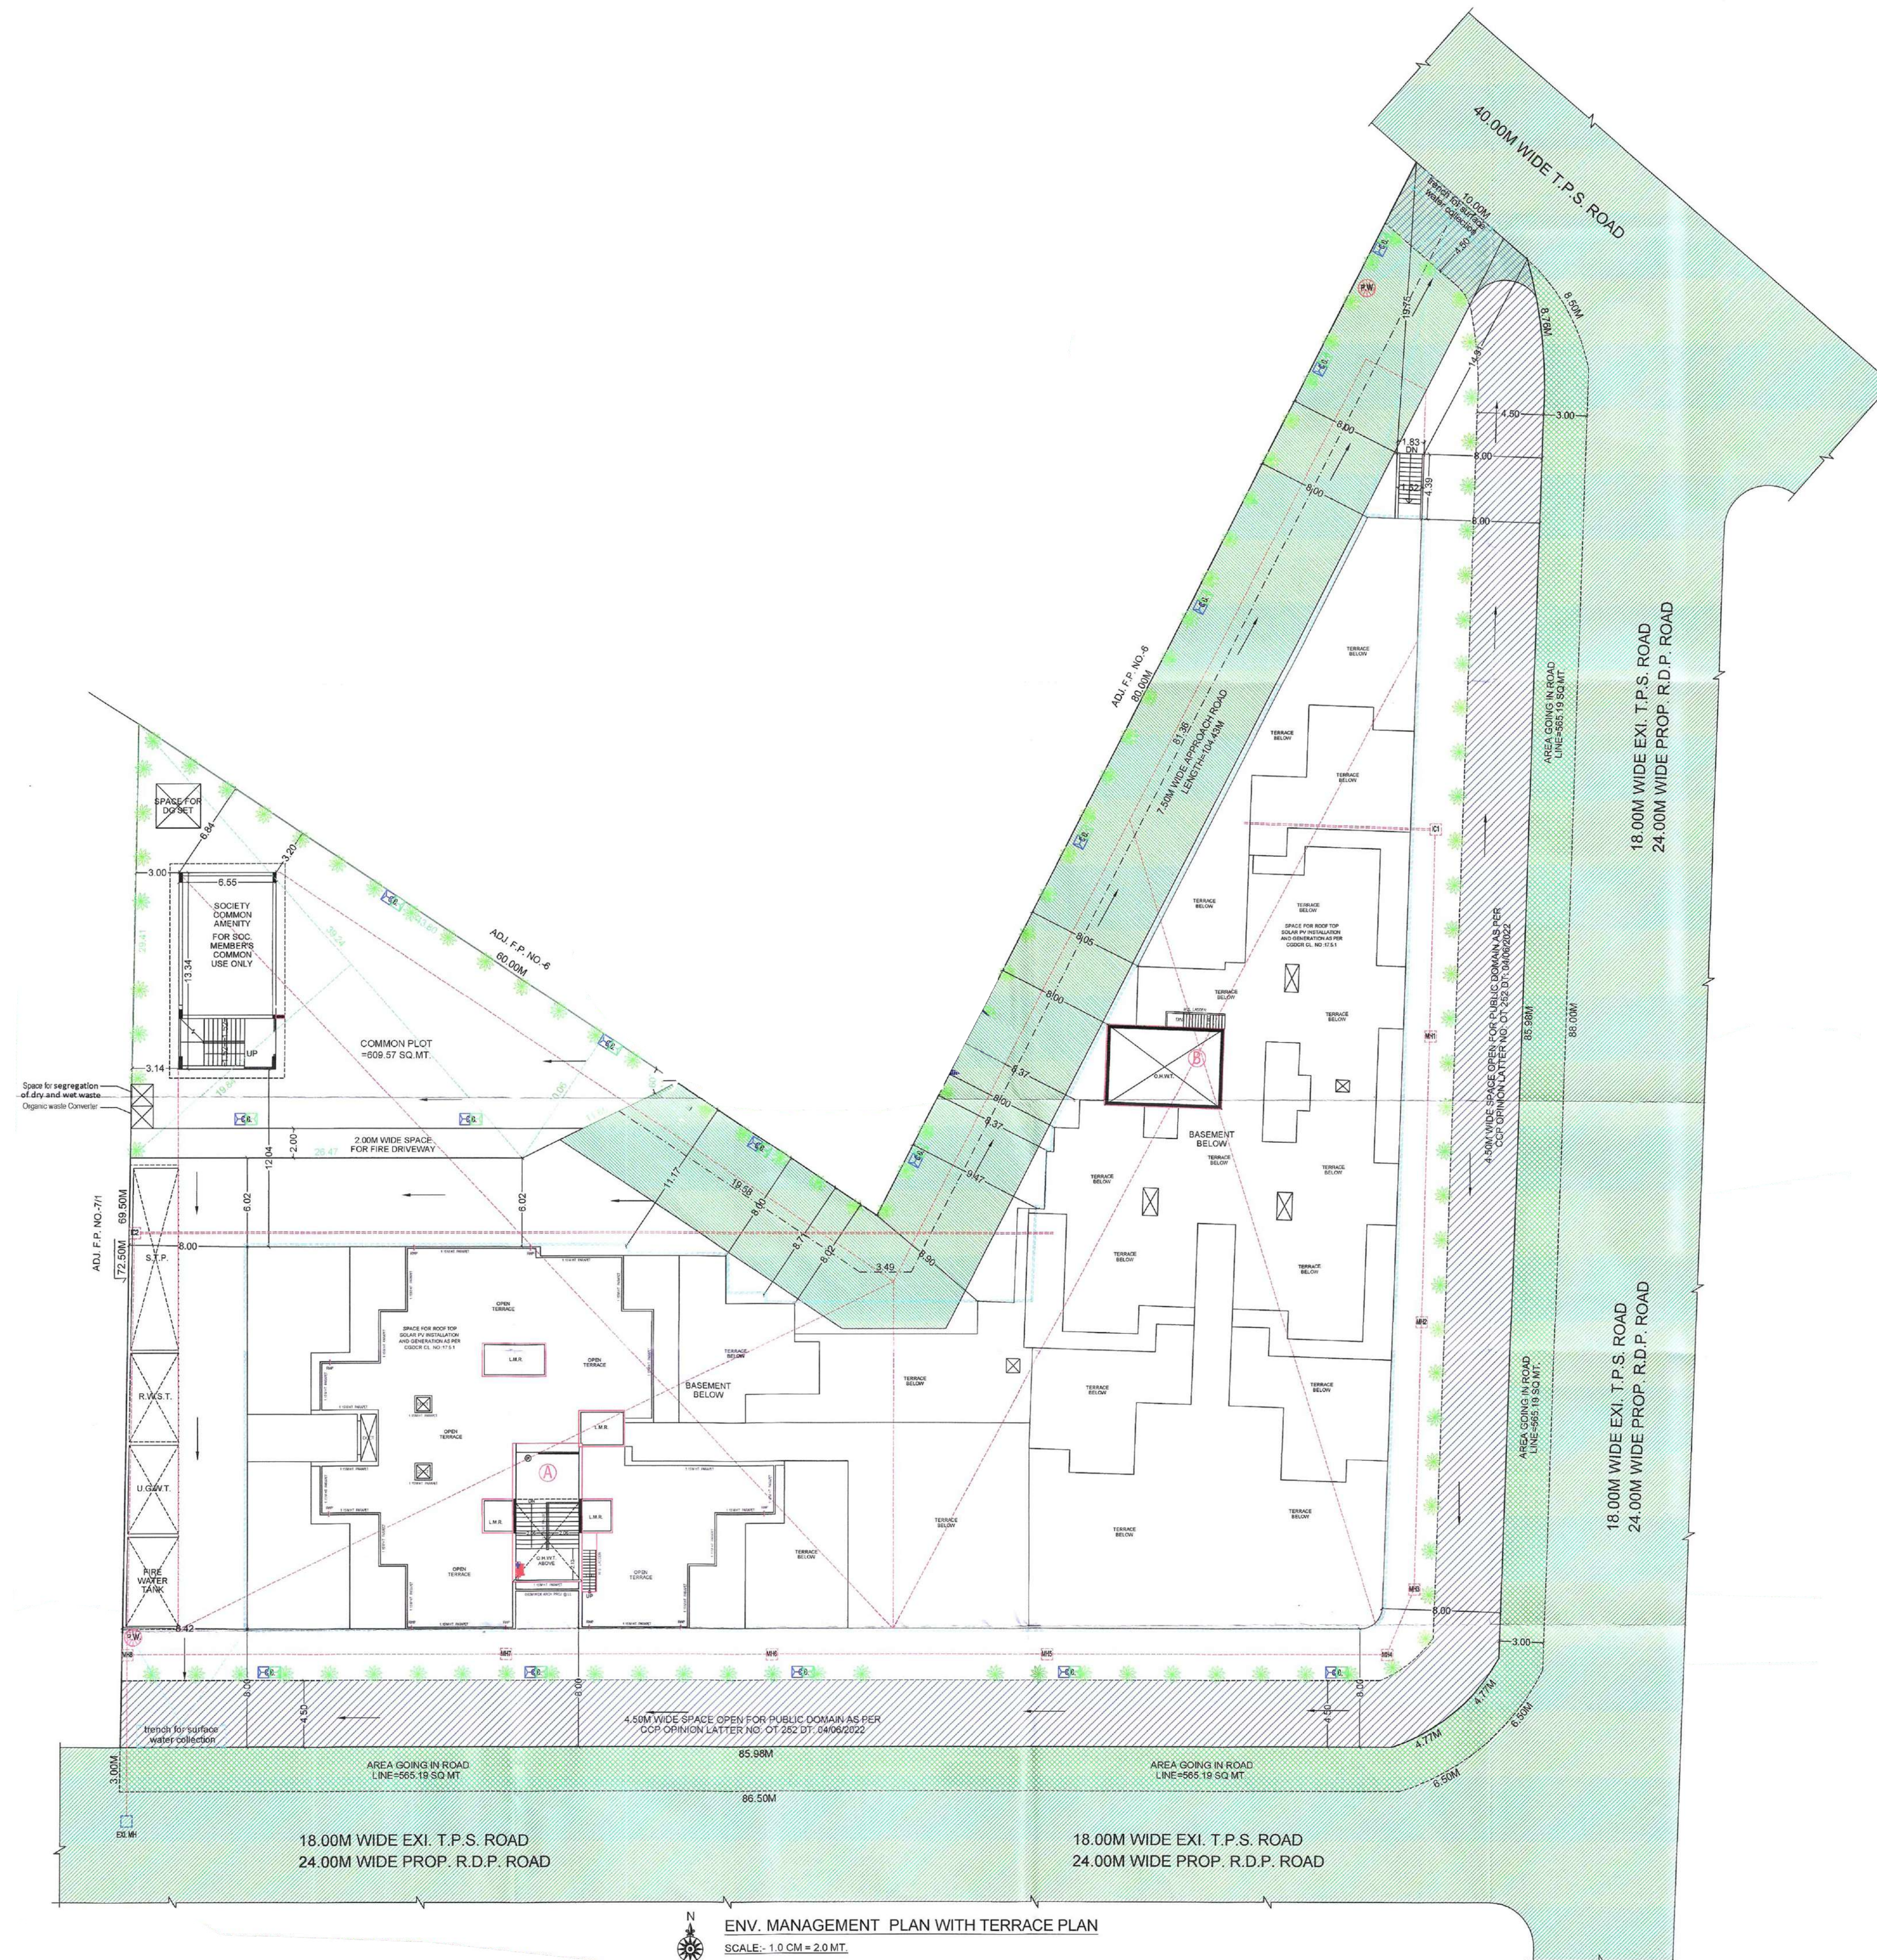

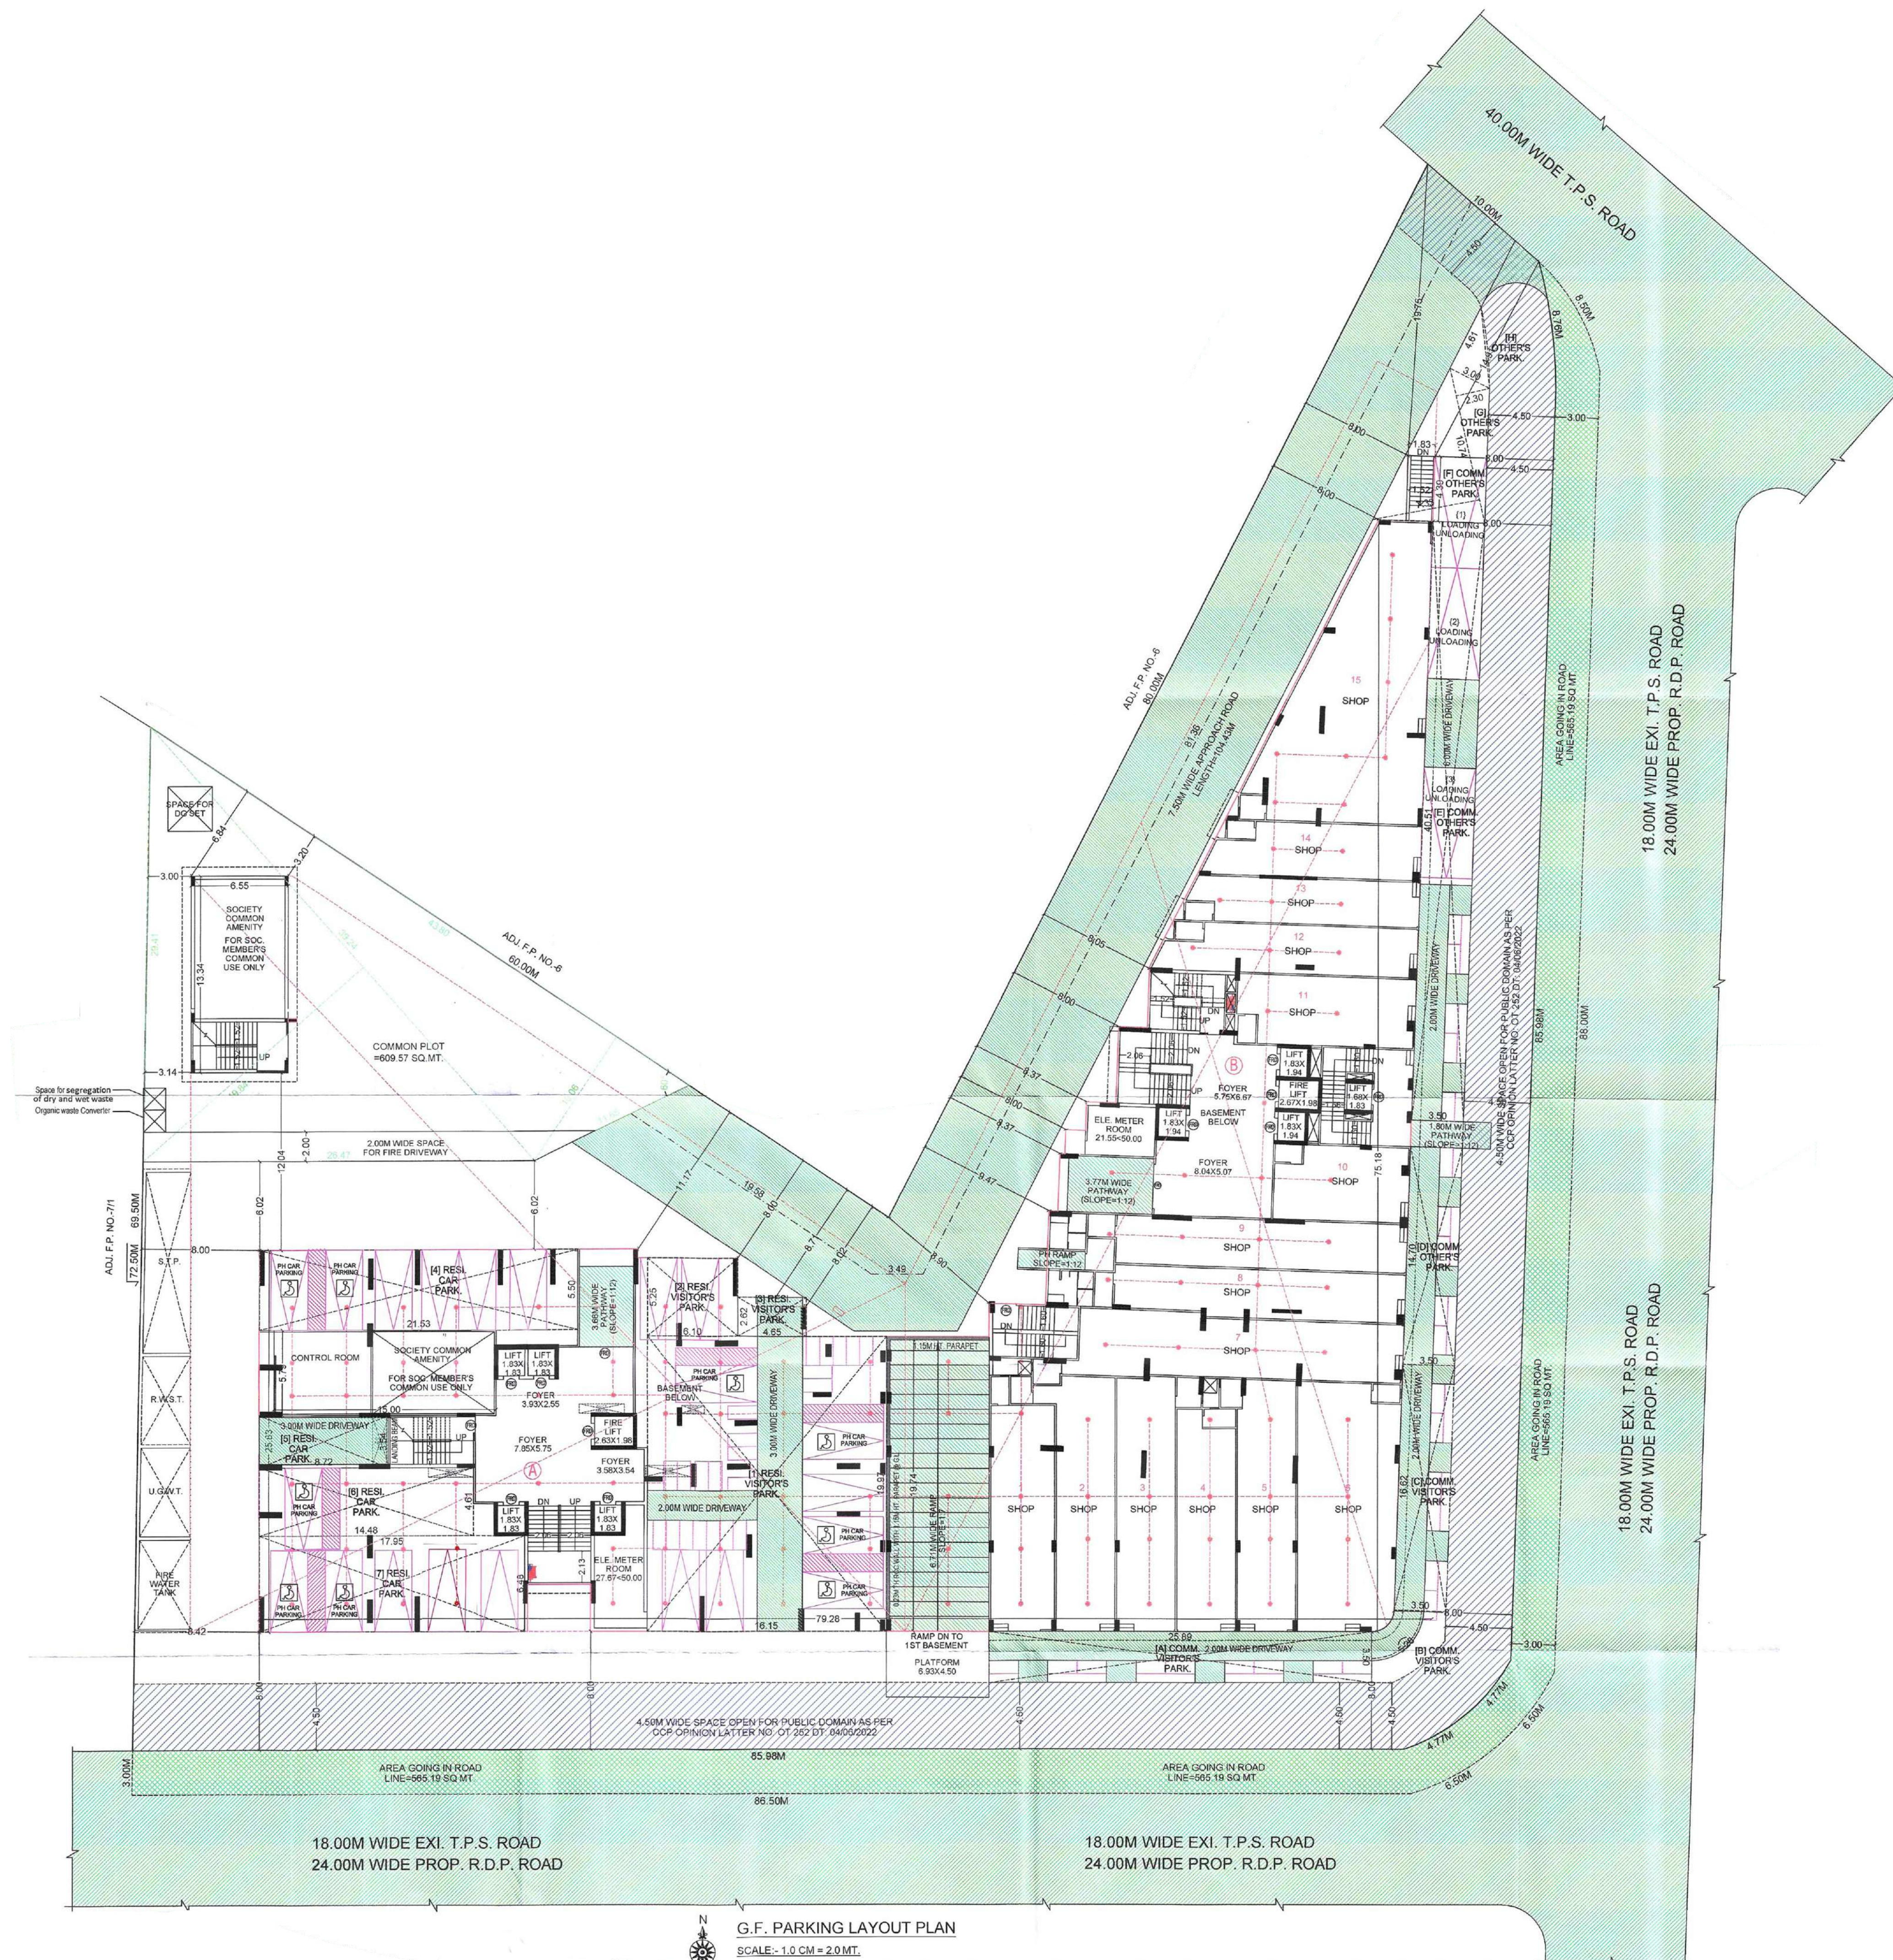

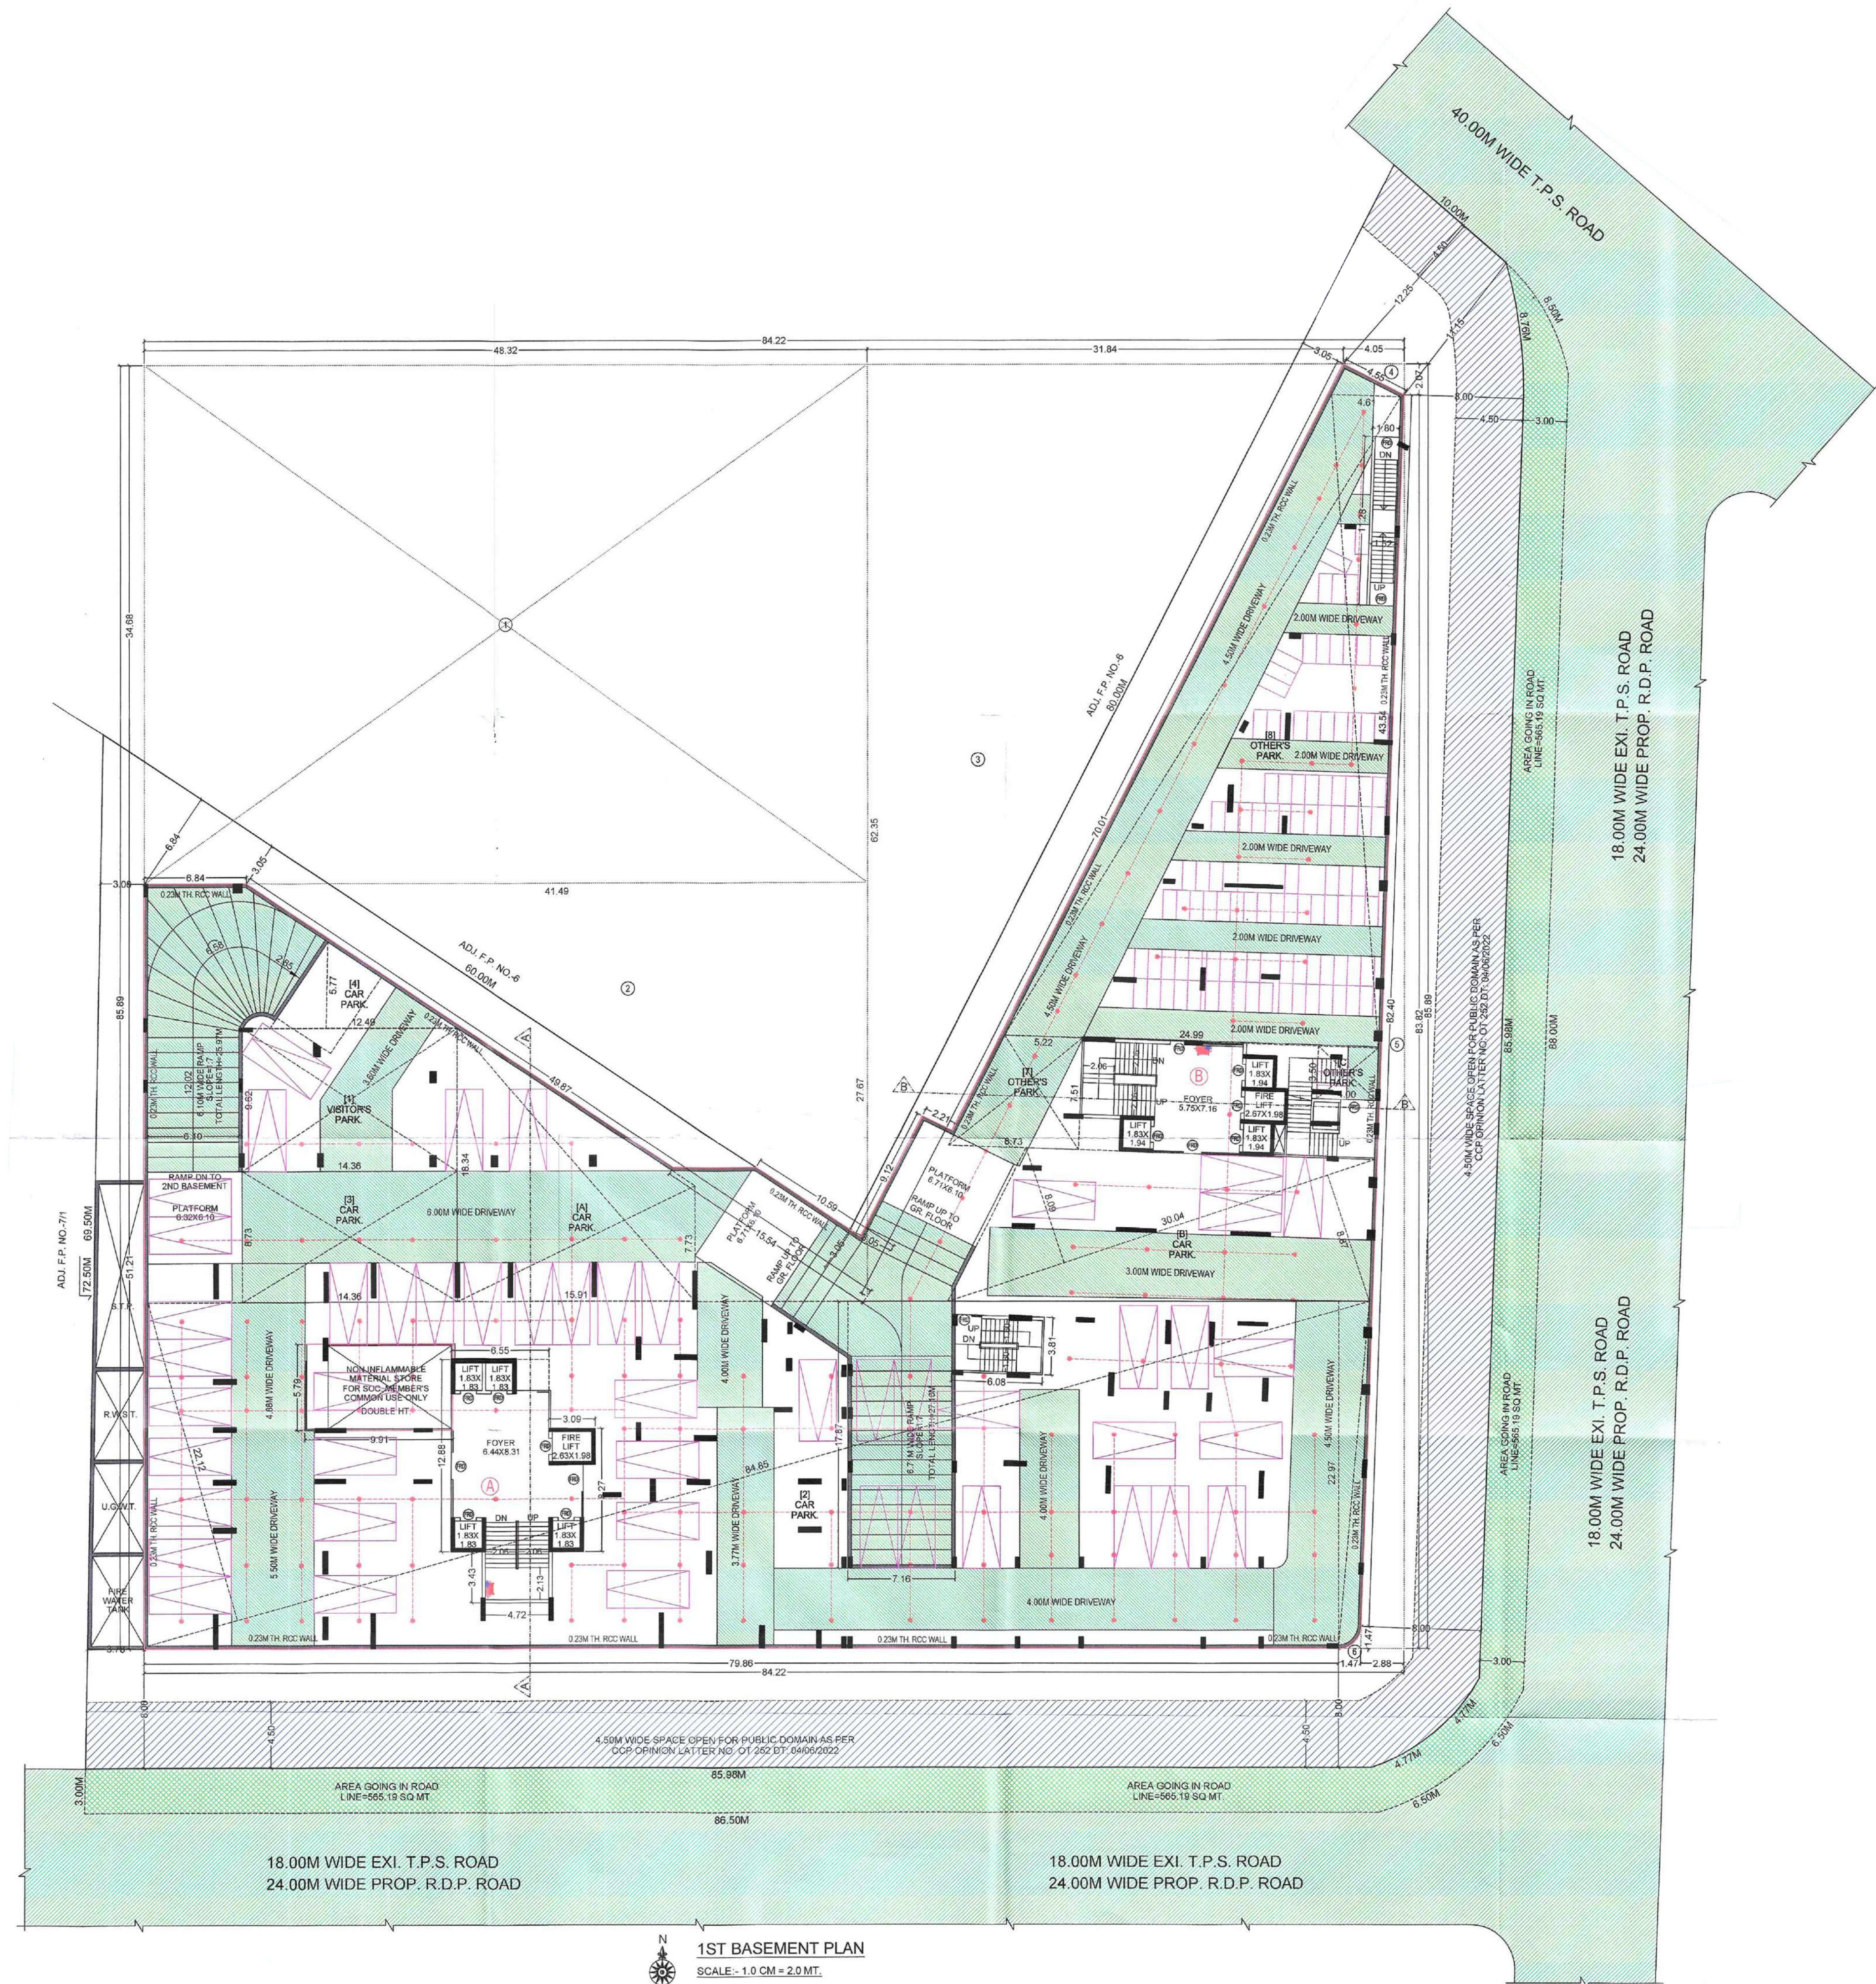

1ST BASEMENT PLAN
SCALE: 1:0 CM = 2.0 MT.

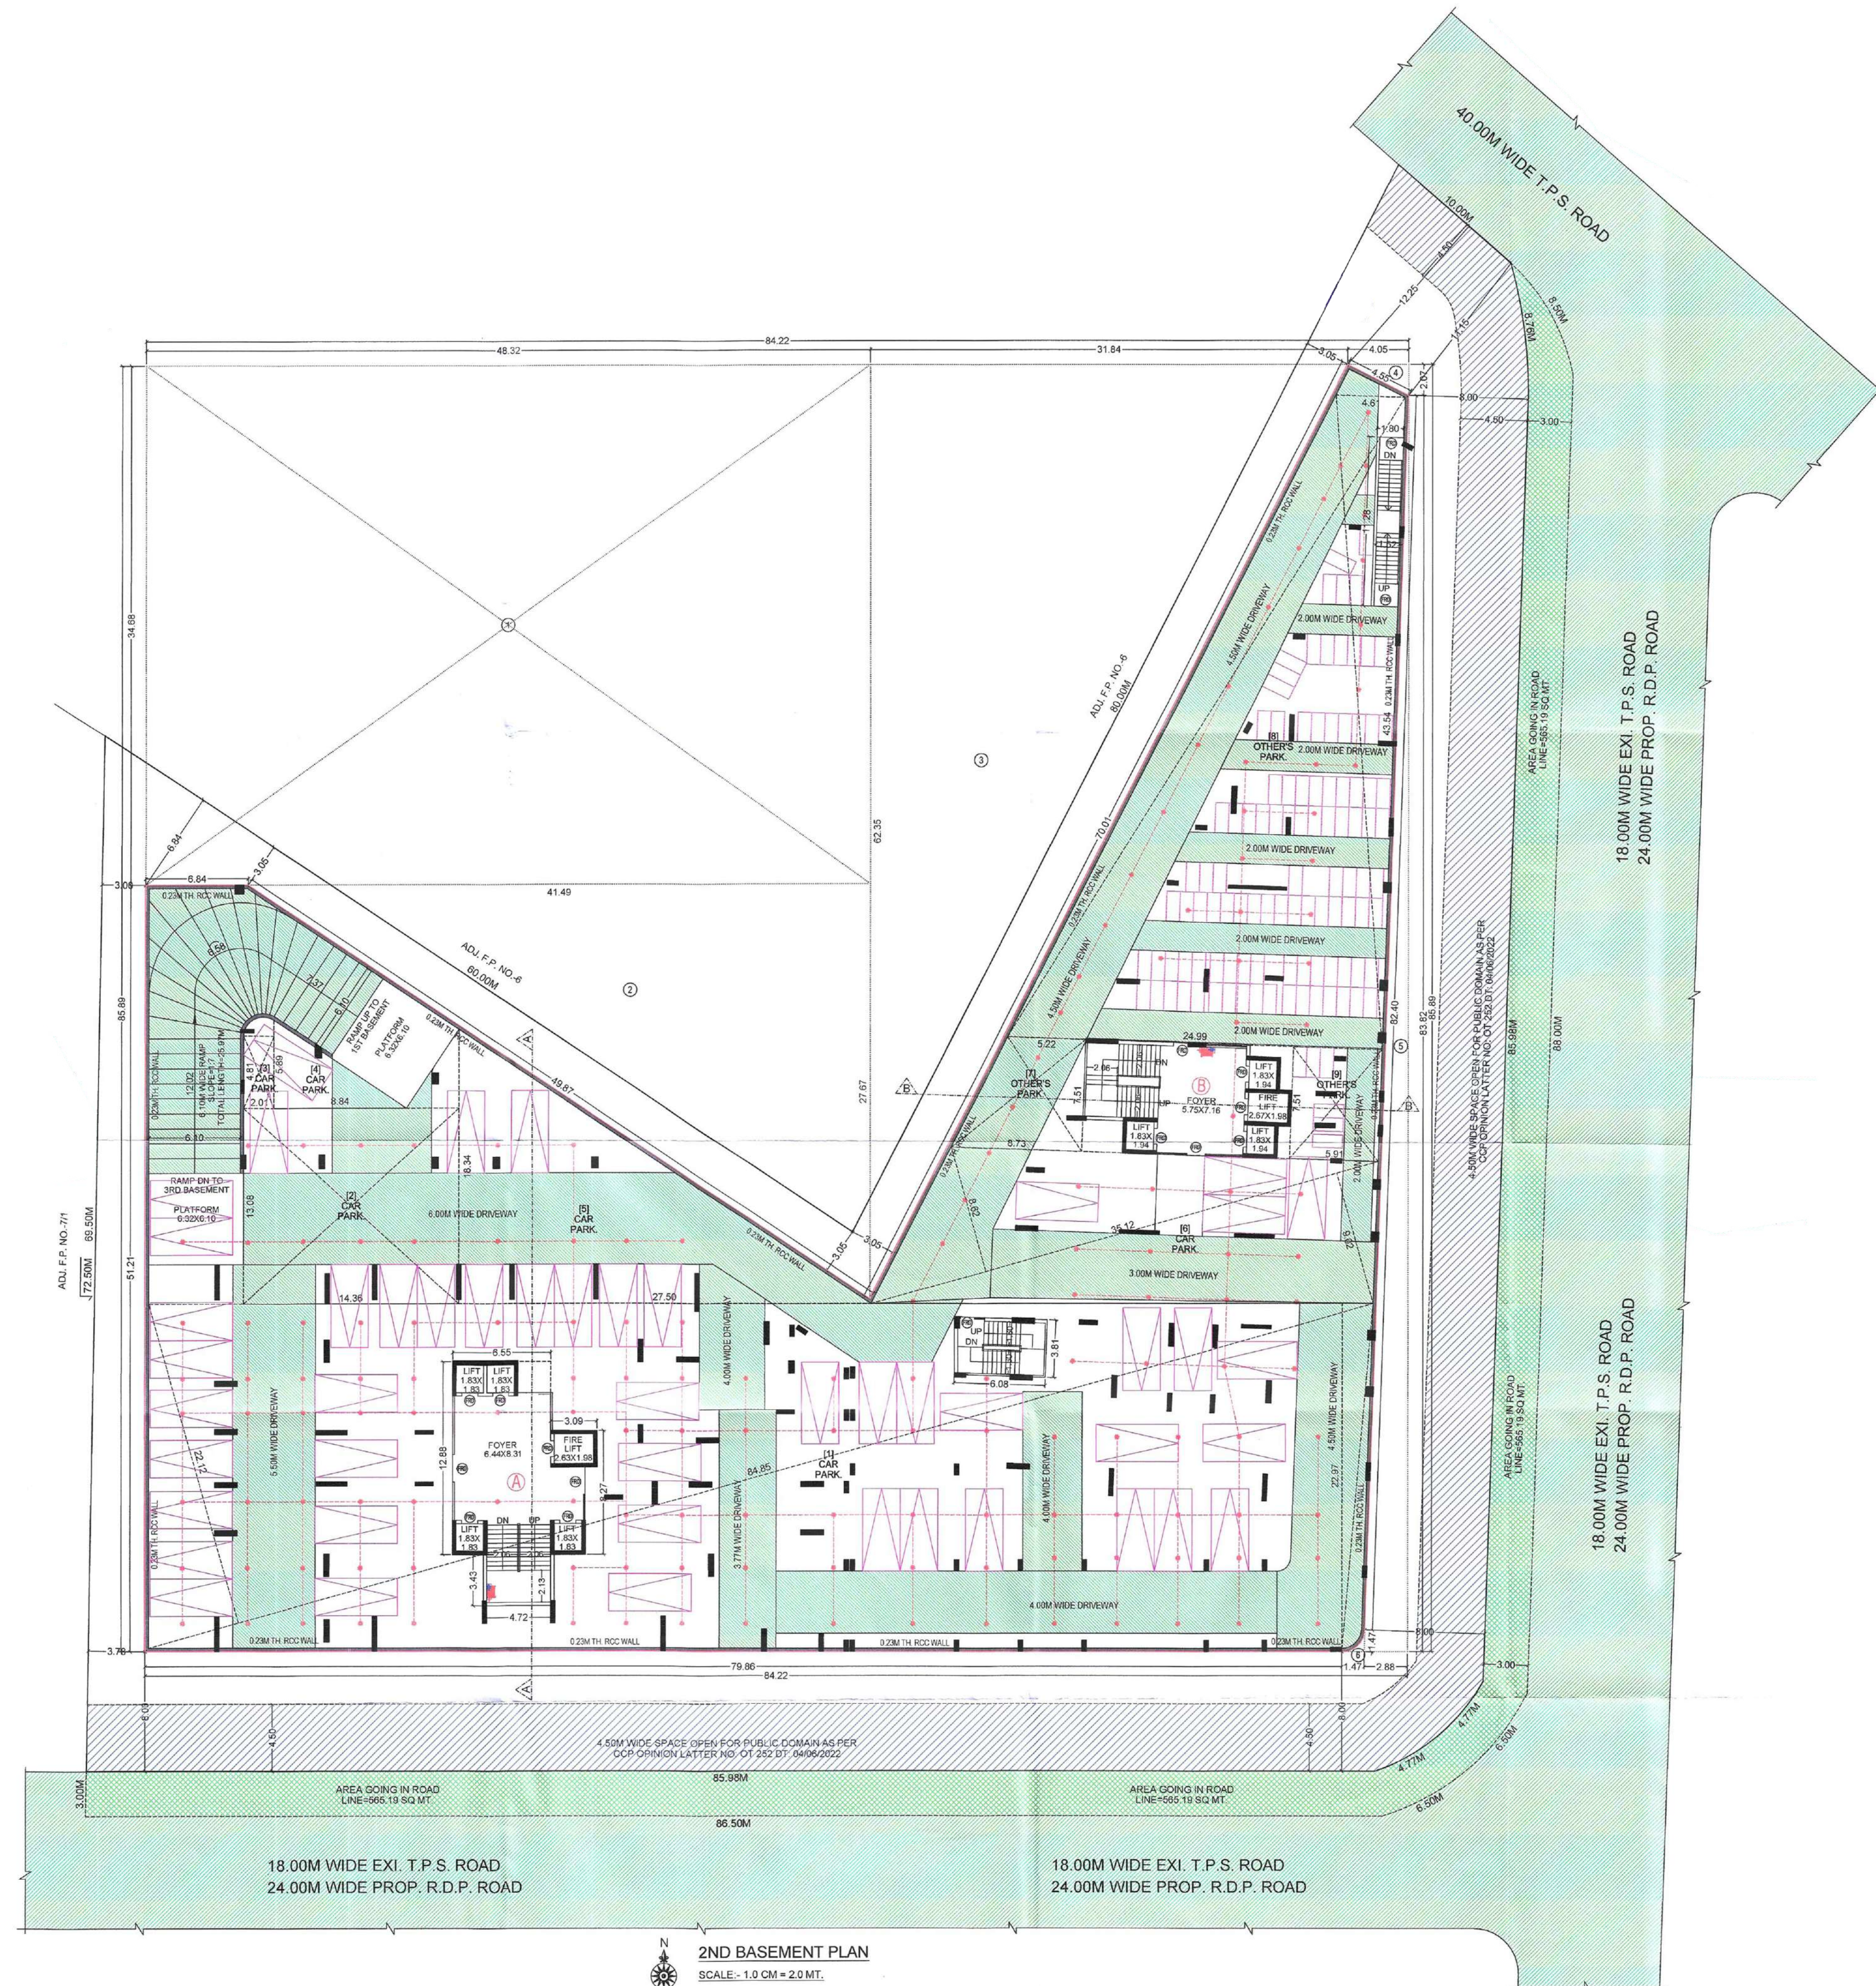


2ND BASEMENT PLAN
SCALE: 1.0 CM = 2.0 MT.






RERA CARPET AREA CAL. (GROUND FLOOR PLAN)

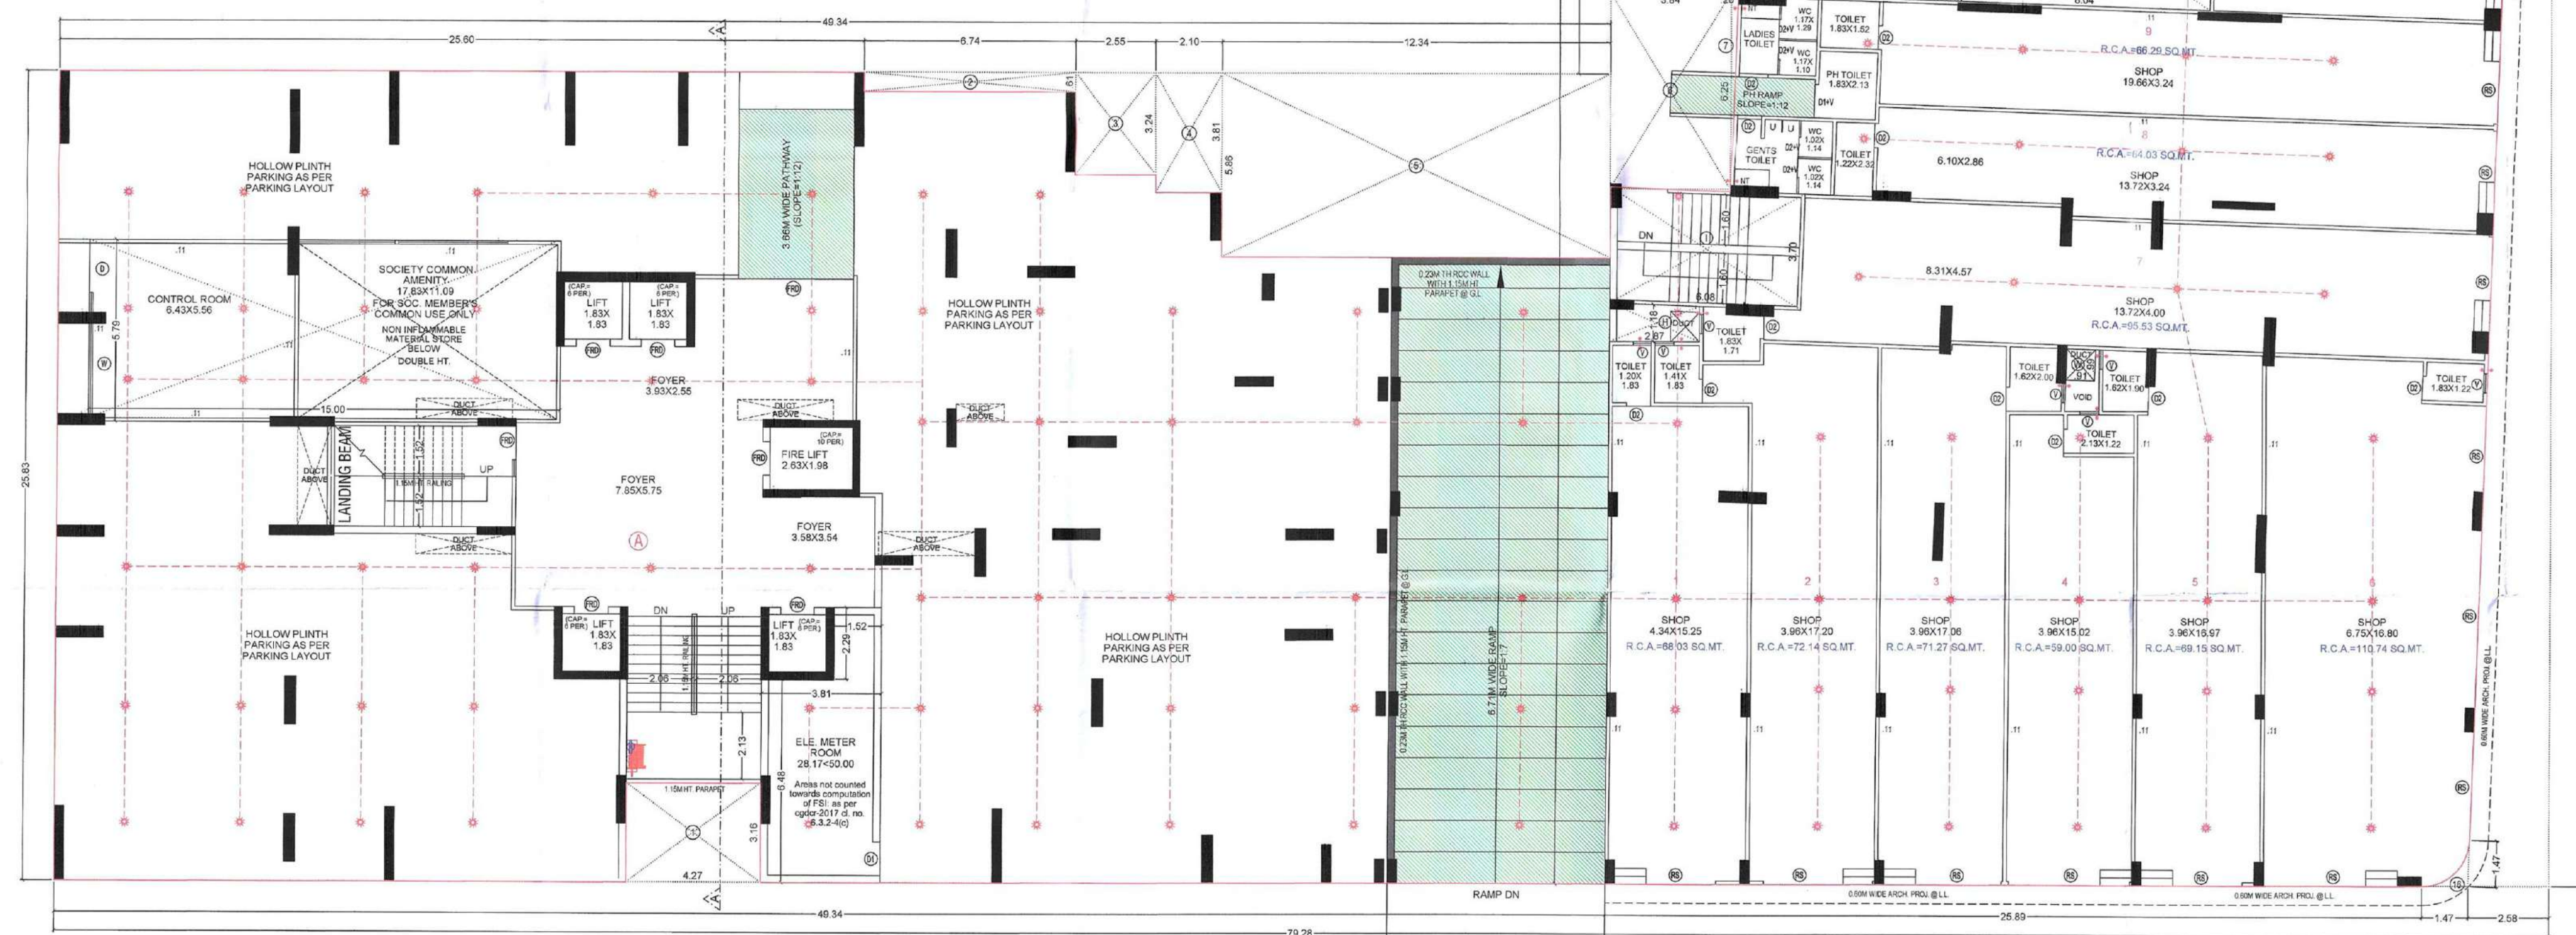

GROUND FLOOR PLAN

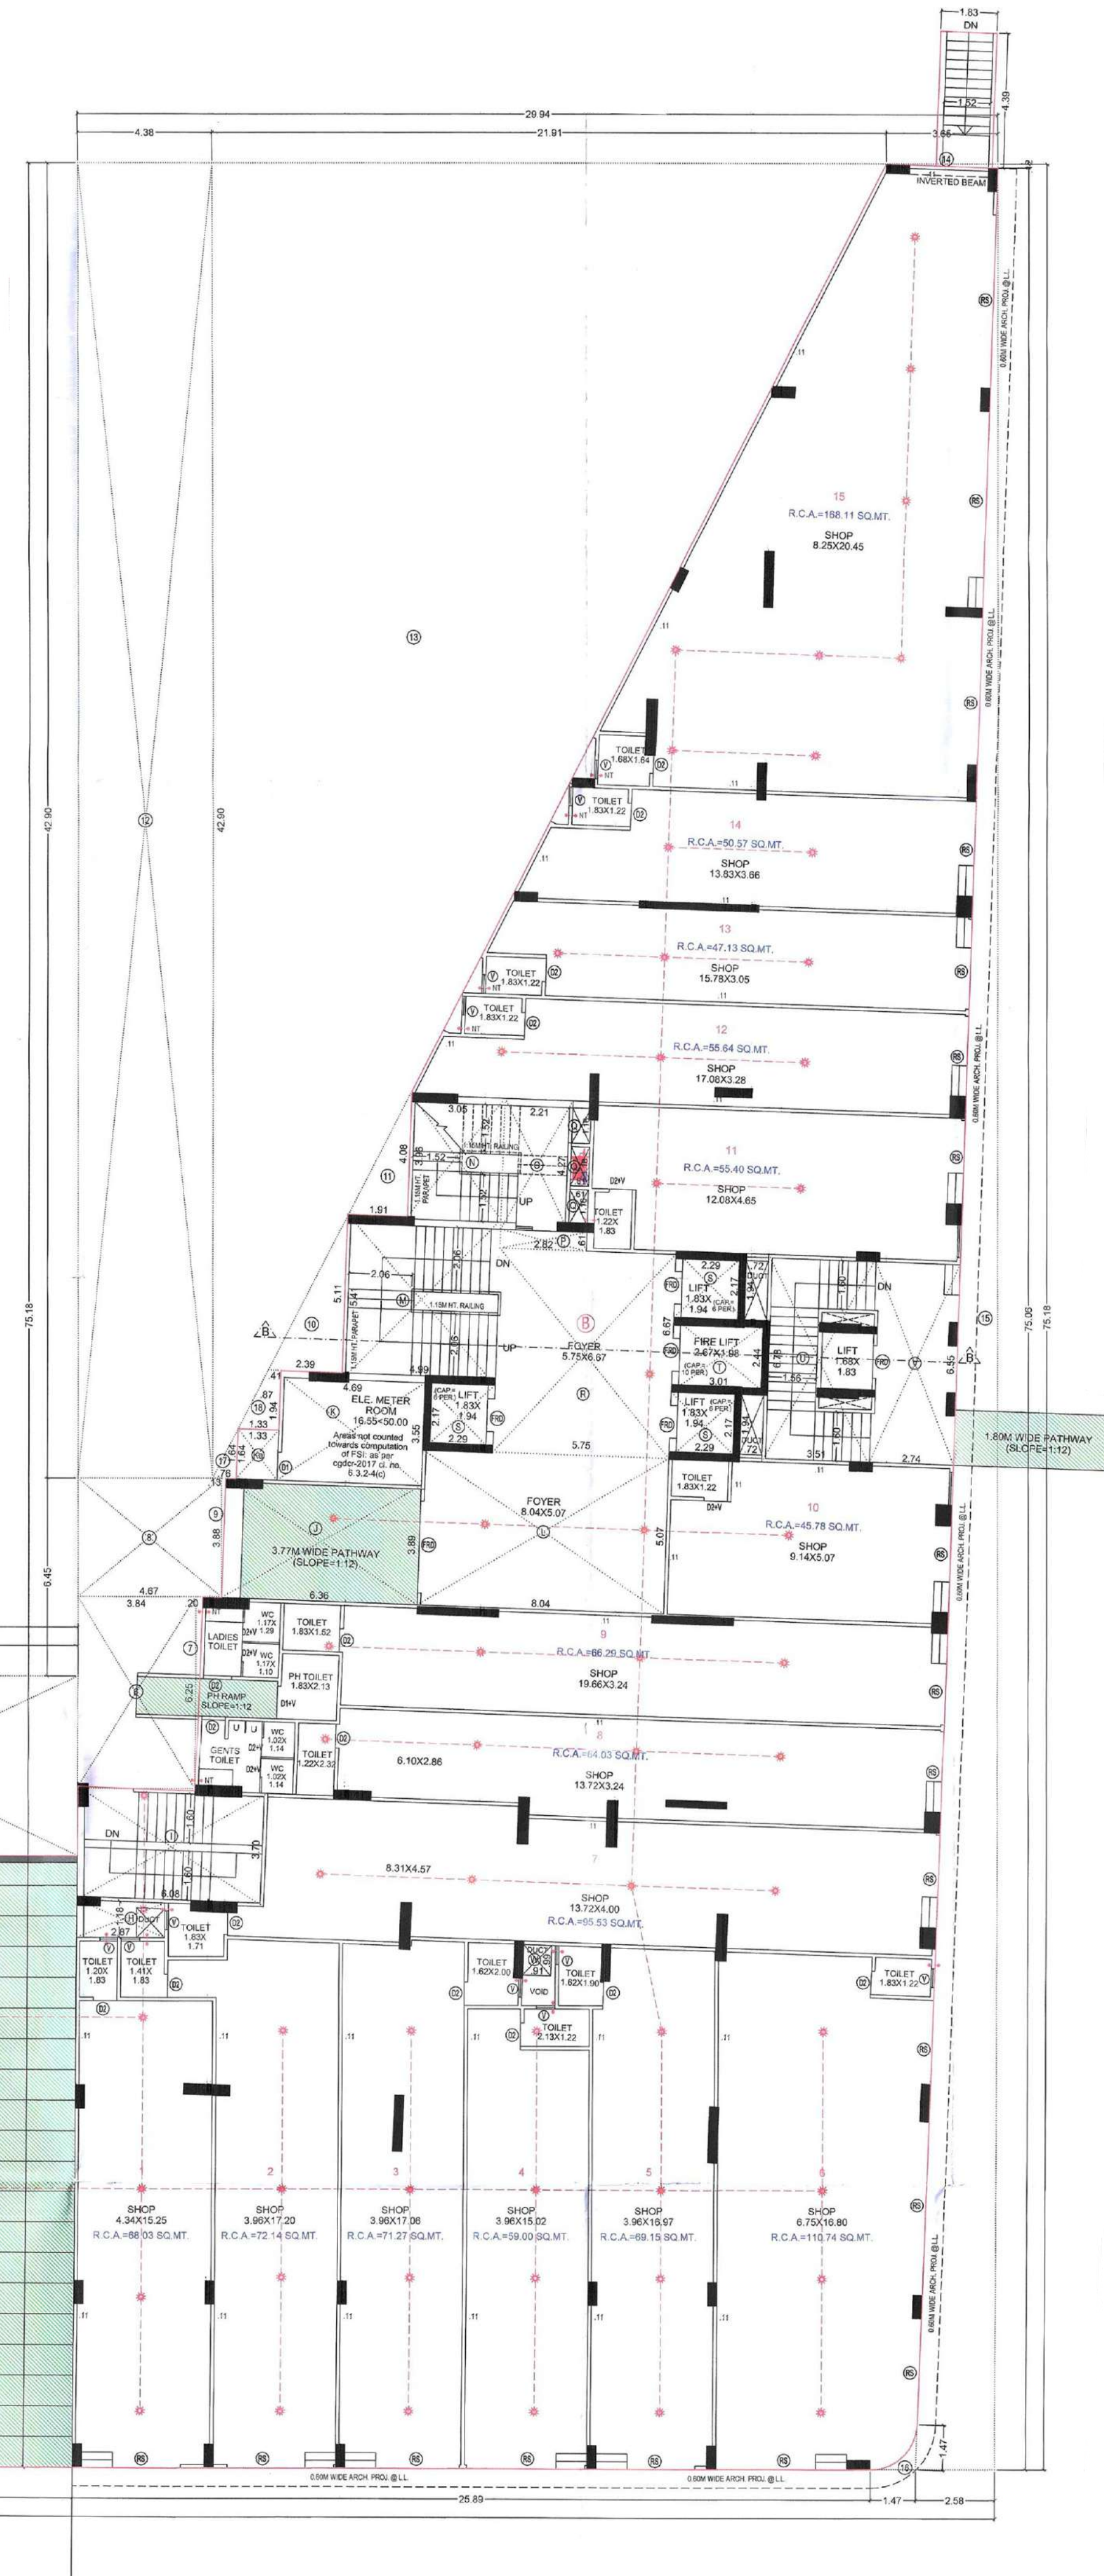

PLATFORM 6.55X4.52

RERA CARPET AREA / UNIT B.A. TABLE									
FLOOR	UNIT NO	(BLOCK-A)				(BLOCK-B)			
		RERA CARPET AREA	RERA BALCONY AREA	RERA WASH AREA	OPEN TERRACE AREA	RERA CARPET AREA	RERA BALCONY AREA	RERA WASH AREA	OPEN TERRACE AREA
1ST FL.	101	162.07	11.06	4.12	11.27	-	-	-	-
	102	162.07	11.06	4.12	11.27	-	-	-	-
	103	162.06	11.06	4.04	107.23	-	-	-	-
	104	162.07	11.06	4.12	194.34	-	-	-	-


RERA CARPET AREA CAL.	
(1ST FLOOR)	
(BLOCK-A)	
101,102	
1.41X2.17 = 3.06	
3.47X4.34 = 15.06	
1.63X2.02 = 3.29	
7.55X1.41 = 9.94	
3.66X2.02 = 7.39	
14.30X7.49 = 106.89	
3.95X0.88 = 2.68	
3.95X1.52 = 5.91	
4.91X1.64 = 9.05	
5.49X2.02 = 11.09 (BALCONY)	
2.51X1.54 = 4.12 (WASH)	
7.32X1.54 = 11.27 (OPEN TERR.)	

RERA CARPET AREA CAL.	
(1ST FLOOR)	
(BLOCK-A)	
103	
1.41X2.17 = 3.06	
3.47X4.34 = 15.06	
1.63X2.02 = 3.29	
6.93X1.41 = 9.77	
3.95X1.31 = 25.35	
7.49X4.42 = 33.49	
3.95X0.88 = 2.68	
1.83X0.11 = 0.20	
3.35X1.26 = 4.22	
1.33X0.83 = 8.82	
2.55X0.57 = 1.45	
3.31X2.69 = 8.97	
4.90X3.35 = 16.72	
5.49X2.02 = 11.09 (BALCONY)	
1.83X2.21 = 4.06 (WASH)	
2.83X2.10 = 5.92	
2.83X1.48 = 3.62	
4.90X0.85 = 6.13	
10.79X5.84 = 63.01	
2.83X2.60 = 8.32	
3.93X3.15 = 18.69	
LESS 1.44X1.16 = 1.39	
NET AREA = 107.23 (OPEN TERR.)	


RERA CARPET AREA CAL.	
(1ST FLOOR)	
(BLOCK-A)	
104	
1.41X2.17 = 3.06	
3.47X4.34 = 15.06	
1.63X2.02 = 3.29	
7.55X1.41 = 9.94	
3.66X2.02 = 7.39	
14.30X7.49 = 106.89	
3.95X0.88 = 2.68	
3.95X1.52 = 5.91	
4.91X1.64 = 8.05	
5.49X2.02 = 11.09 (BALCONY)	
2.51X1.54 = 4.12 (WASH)	
7.77X2.59 = 6.94	
7.77X2.59 = 20.12	
11.67X1.12 = 19.84	
12.22X12.09 = 147.74	
NET AREA = 194.34 (OPEN TERR.)	

RERA CARPET AREA CALCULATION	
(1ST FLOOR)	
(SHOP)	
UNIT NO	RERA CARPET AREA
101	(10.28+11.35)X2.28 = 260.68
	(1.75+4.9)X0.98 = 19.69
	A6 PER P-LINE = 1.49
	1.67X1.49 = 2.27
	260.65
102	9.33X5.18 = 48.33
	0.91X4.19 = 3.81
	8.78X4.99 = 43.71
	1.88X2.15 = 4.22
	0.65X1.37 = 0.89
	100.95
103	9.33X4.00 = 37.32
	0.91X4.11 = 3.74
	10.74X4.19 = 45.00
	1.22X1.37 = 1.67
	1.83X0.57 = 1.04
	64.77
104	19.05X3.39 = 64.58
	1.94X1.37 = 2.65
	67.24
105	19.89X2.02 = 69.92
	1.02X2.80 = 3.19
	1.83X1.45 = 3.85
	74.86
106	14.14X4.69 = 66.32
	6.25X3.20 = 20.00
	9.91X1.83 = 18.02
	4.57X1.83 = 8.36
	105.50
107	8.80X4.65 = 40.92
	0.11X2.70 = 0.30
	41.22
108	13.25X3.28 = 43.46
	(8.67+1.86)X2.94 = 2.18
	45.64
109	11.81X3.05 = 35.92
	(1.31+3.05)X2.69 = 1.81
	37.83
110	10.00X3.88 = 38.80
	(0.91+1.75)X2.32 = 3.81
	39.41
111	12.23X1.75 = 21.16
	(12.23+4.72)X18.72 = 140.95
	198.11


RERA CARPET AREA TABLE		
FLOOR	UNIT NO	RERA CARPET AREA
1ST FL. (SHOP)	101	260.65
	102	100.96
	103	88.77
	104	67.24
	105	74.86
	106	105.50
	107	41.22
	108	45.64
	109	37.83
	110	39.41
	111	168.11

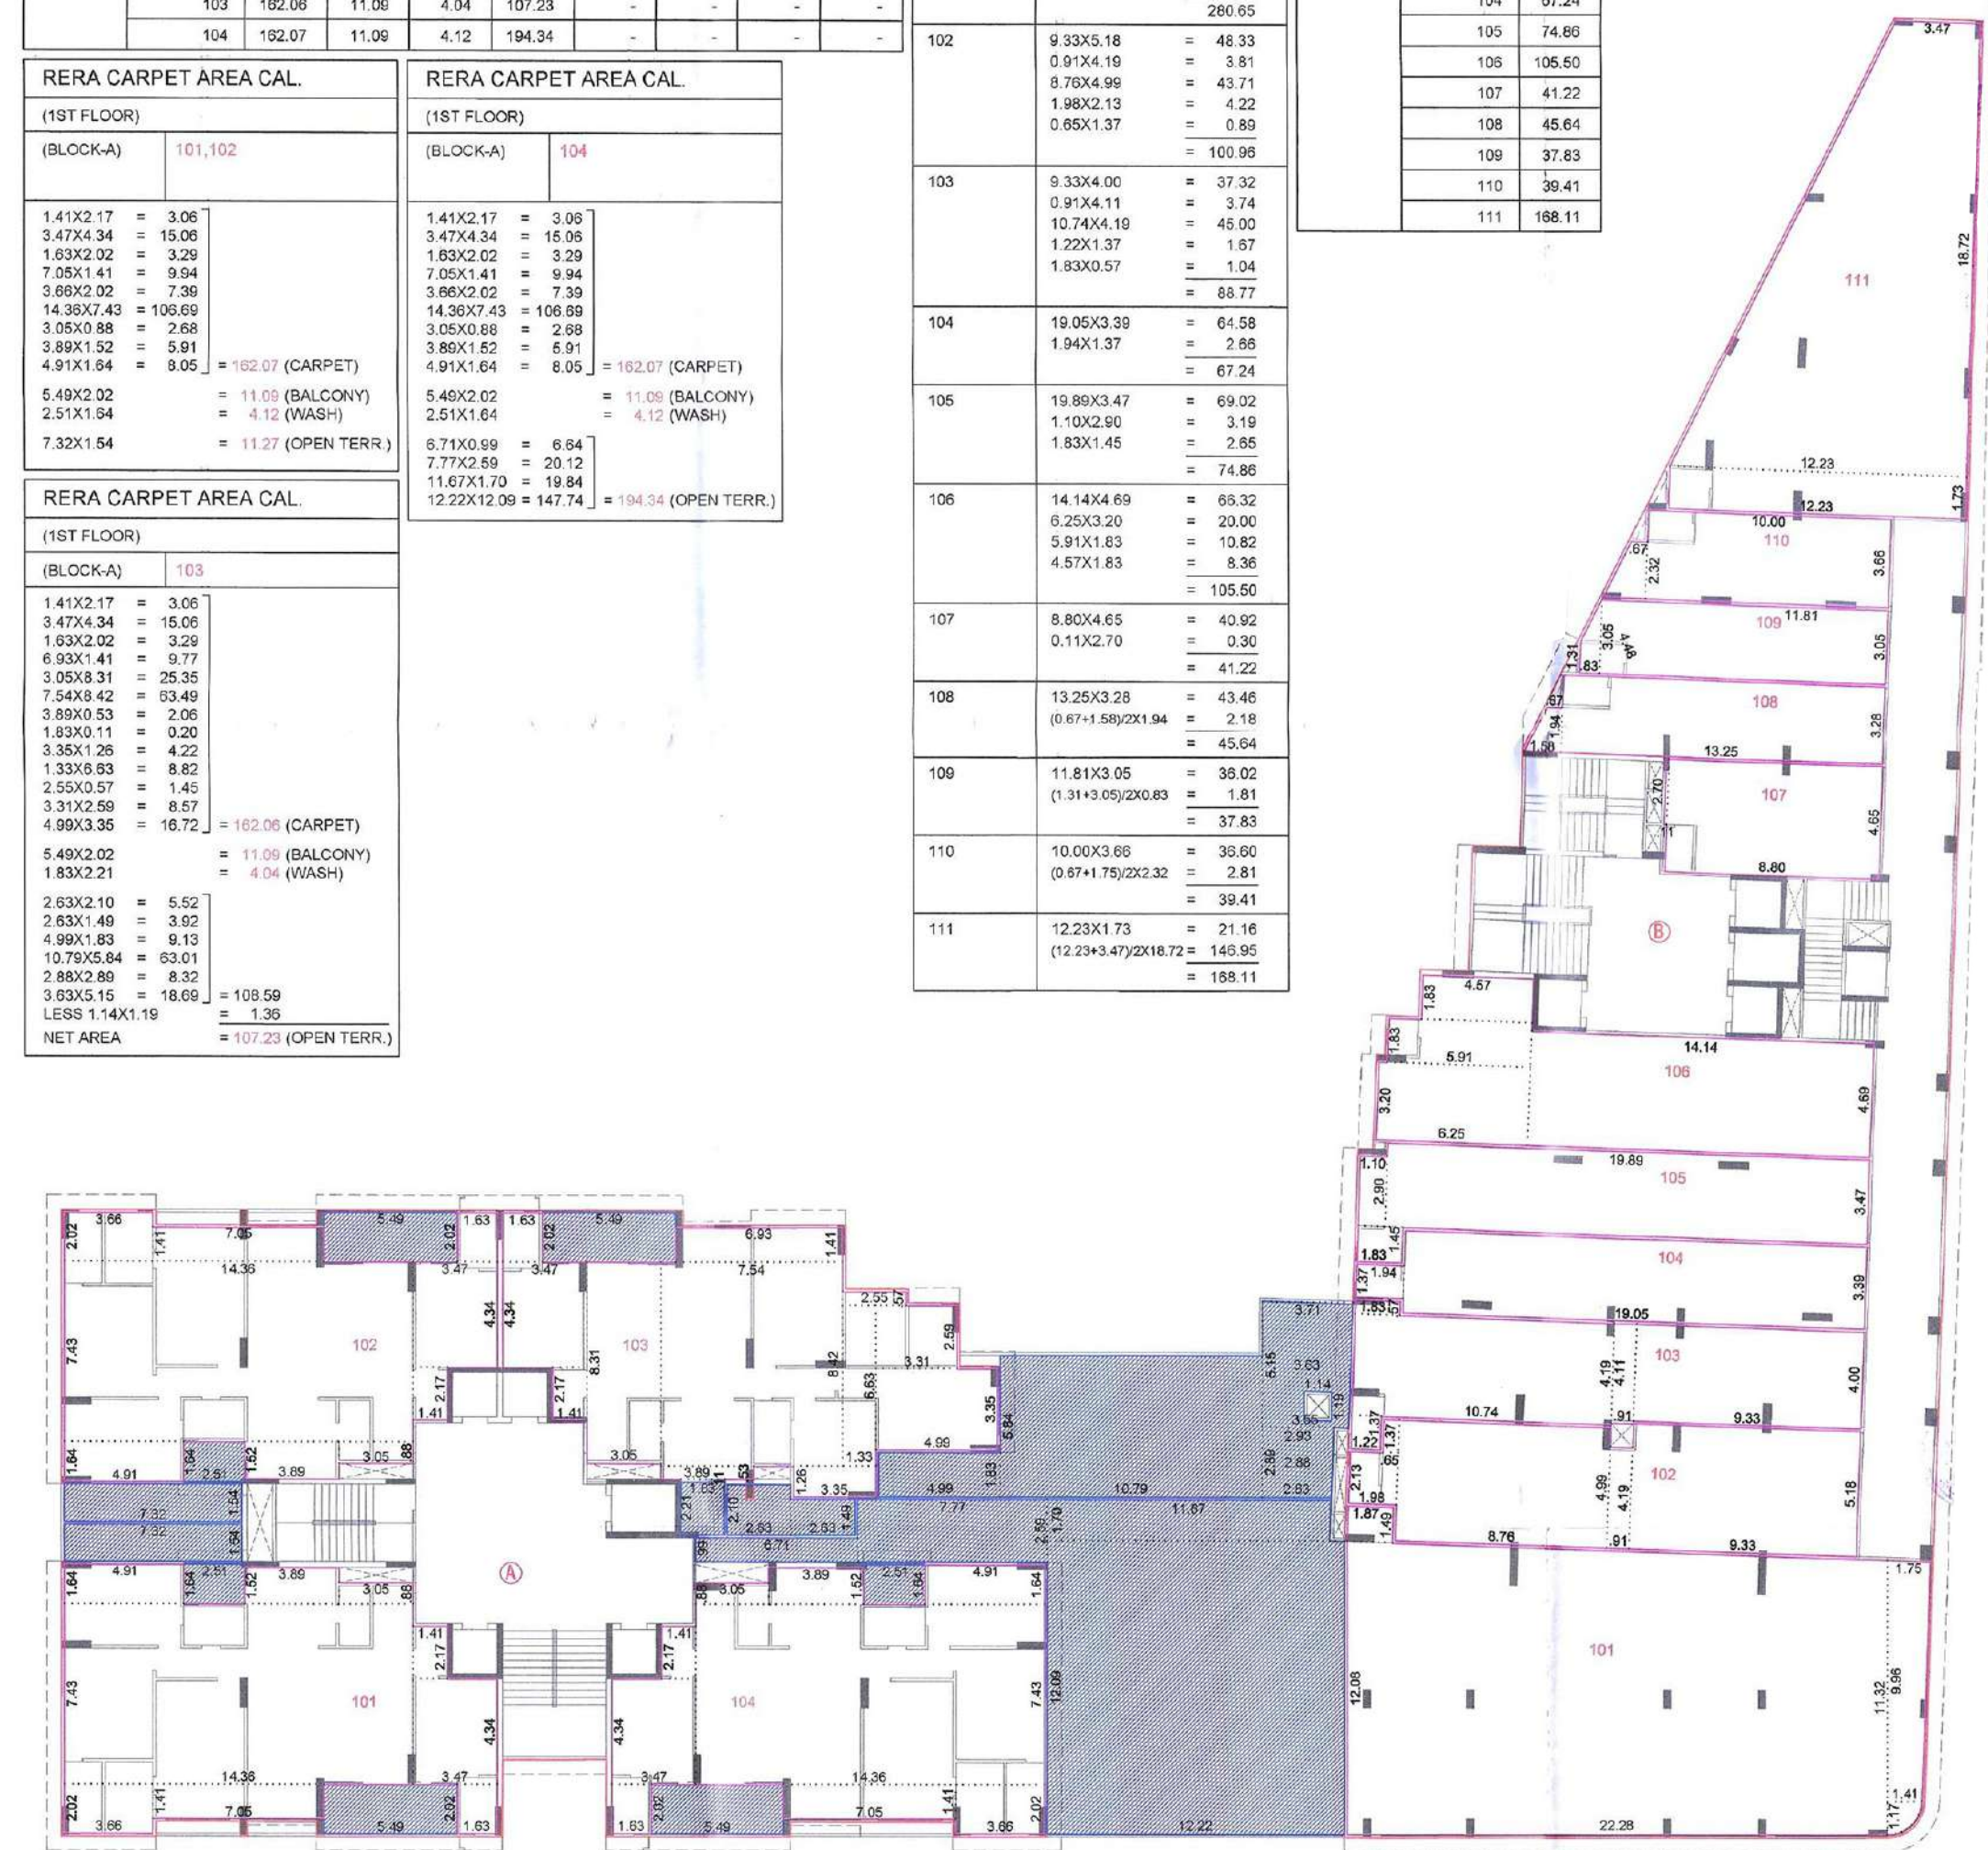


RERA CARPET AREA CAL. (1ST FLOOR PLAN)

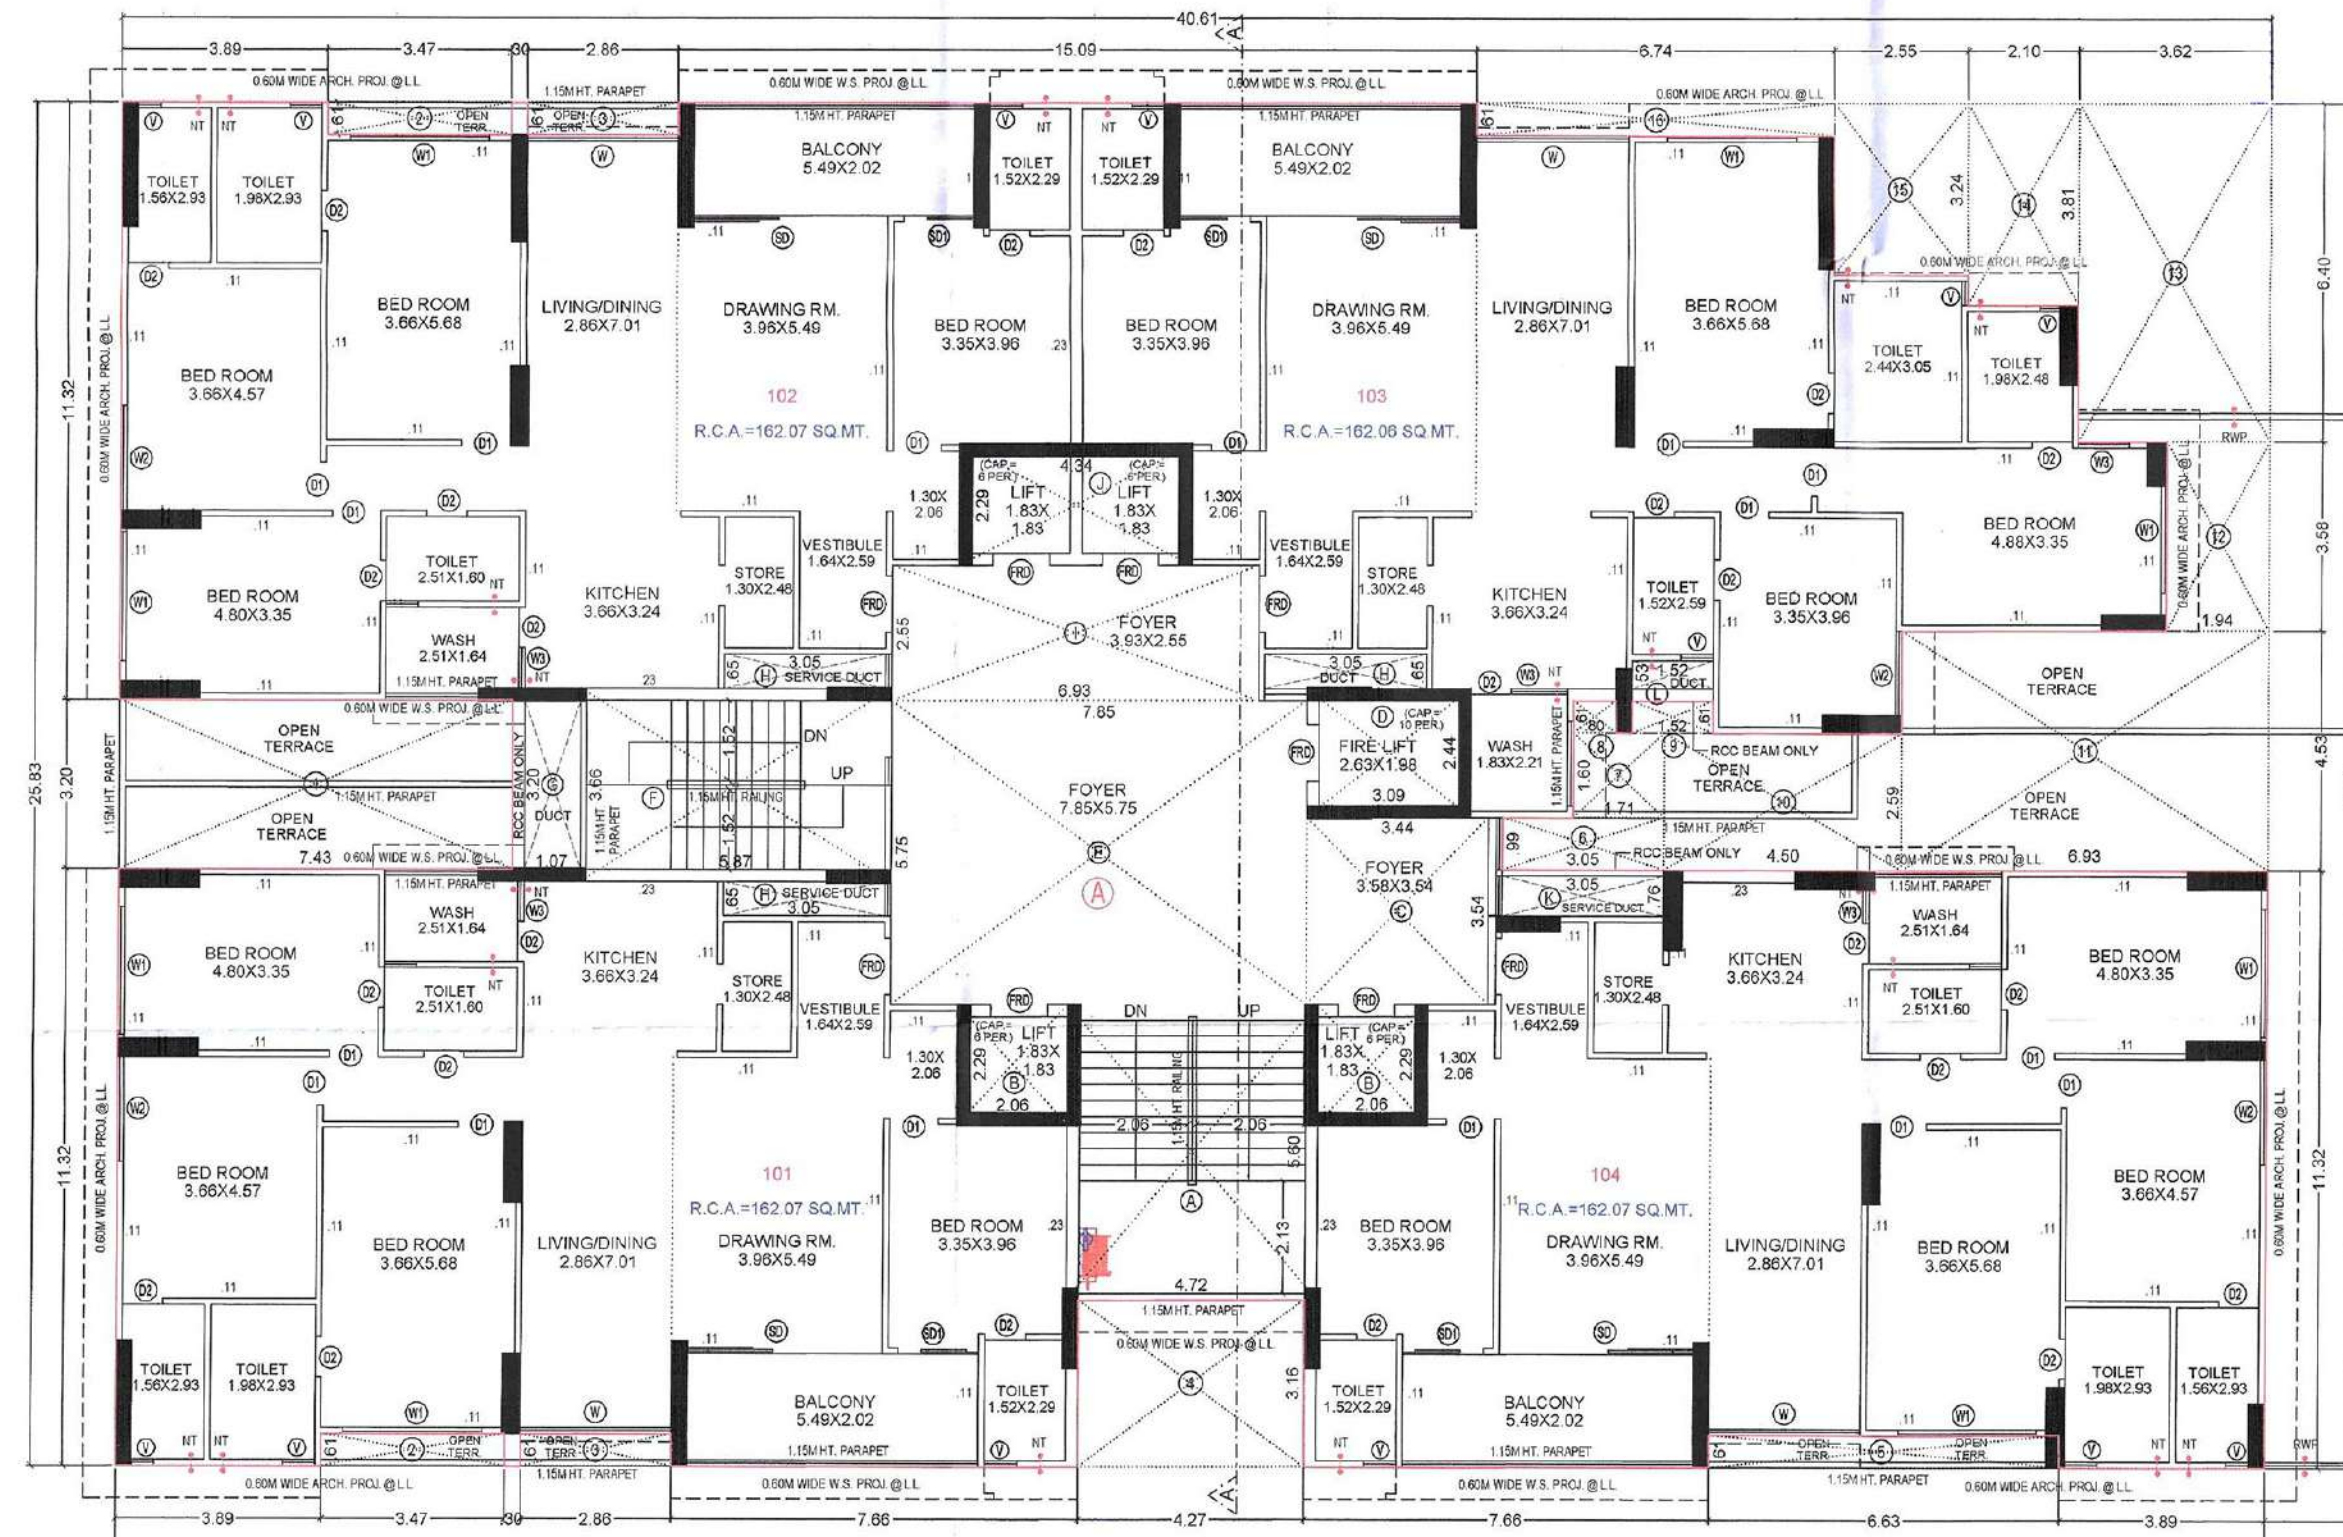


1ST FLOOR PLAN

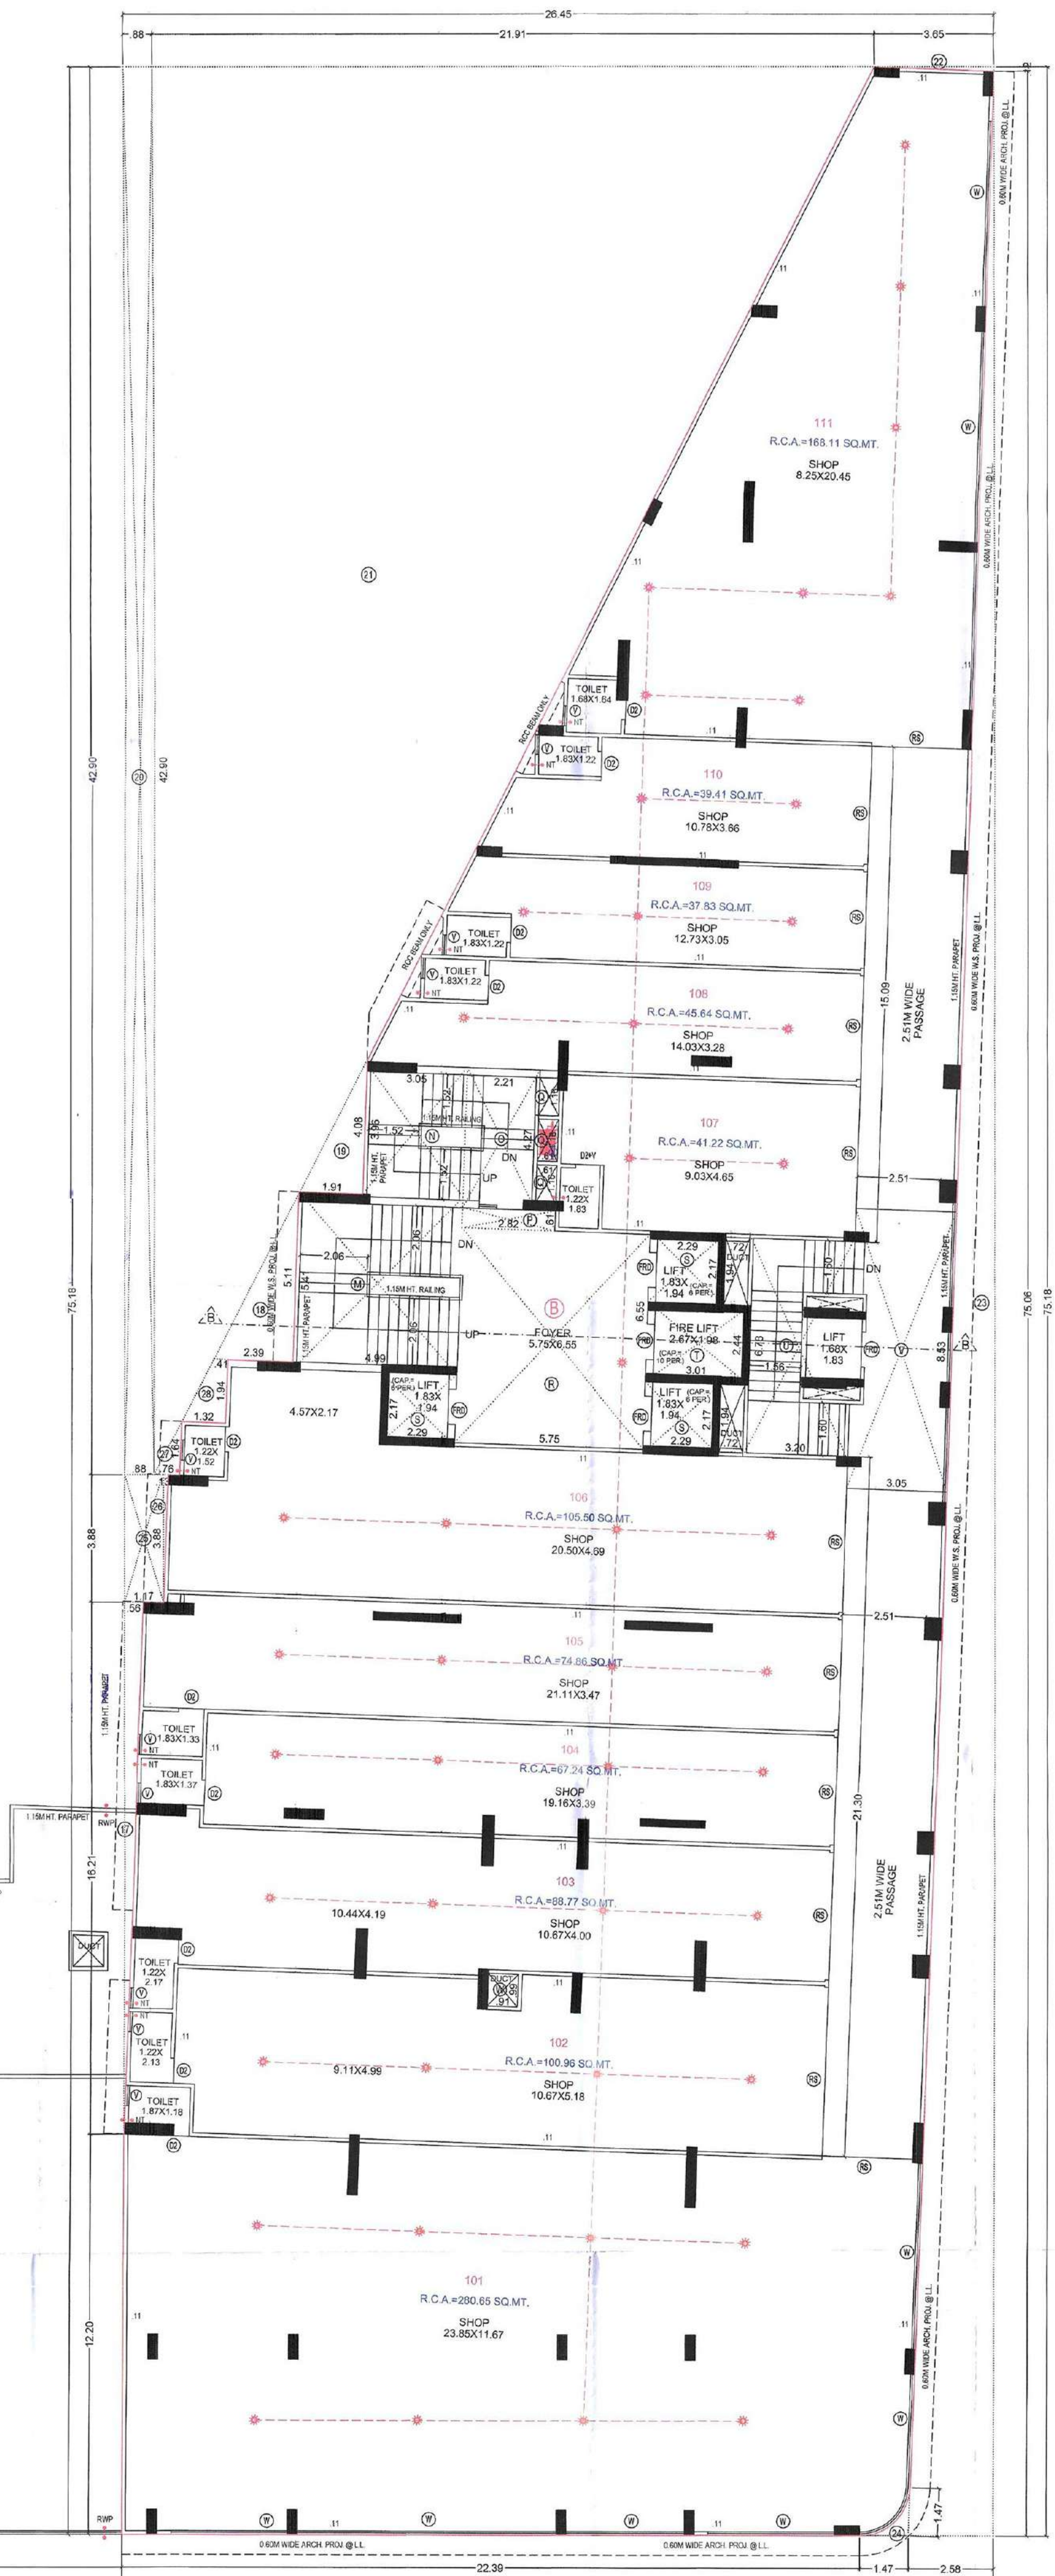


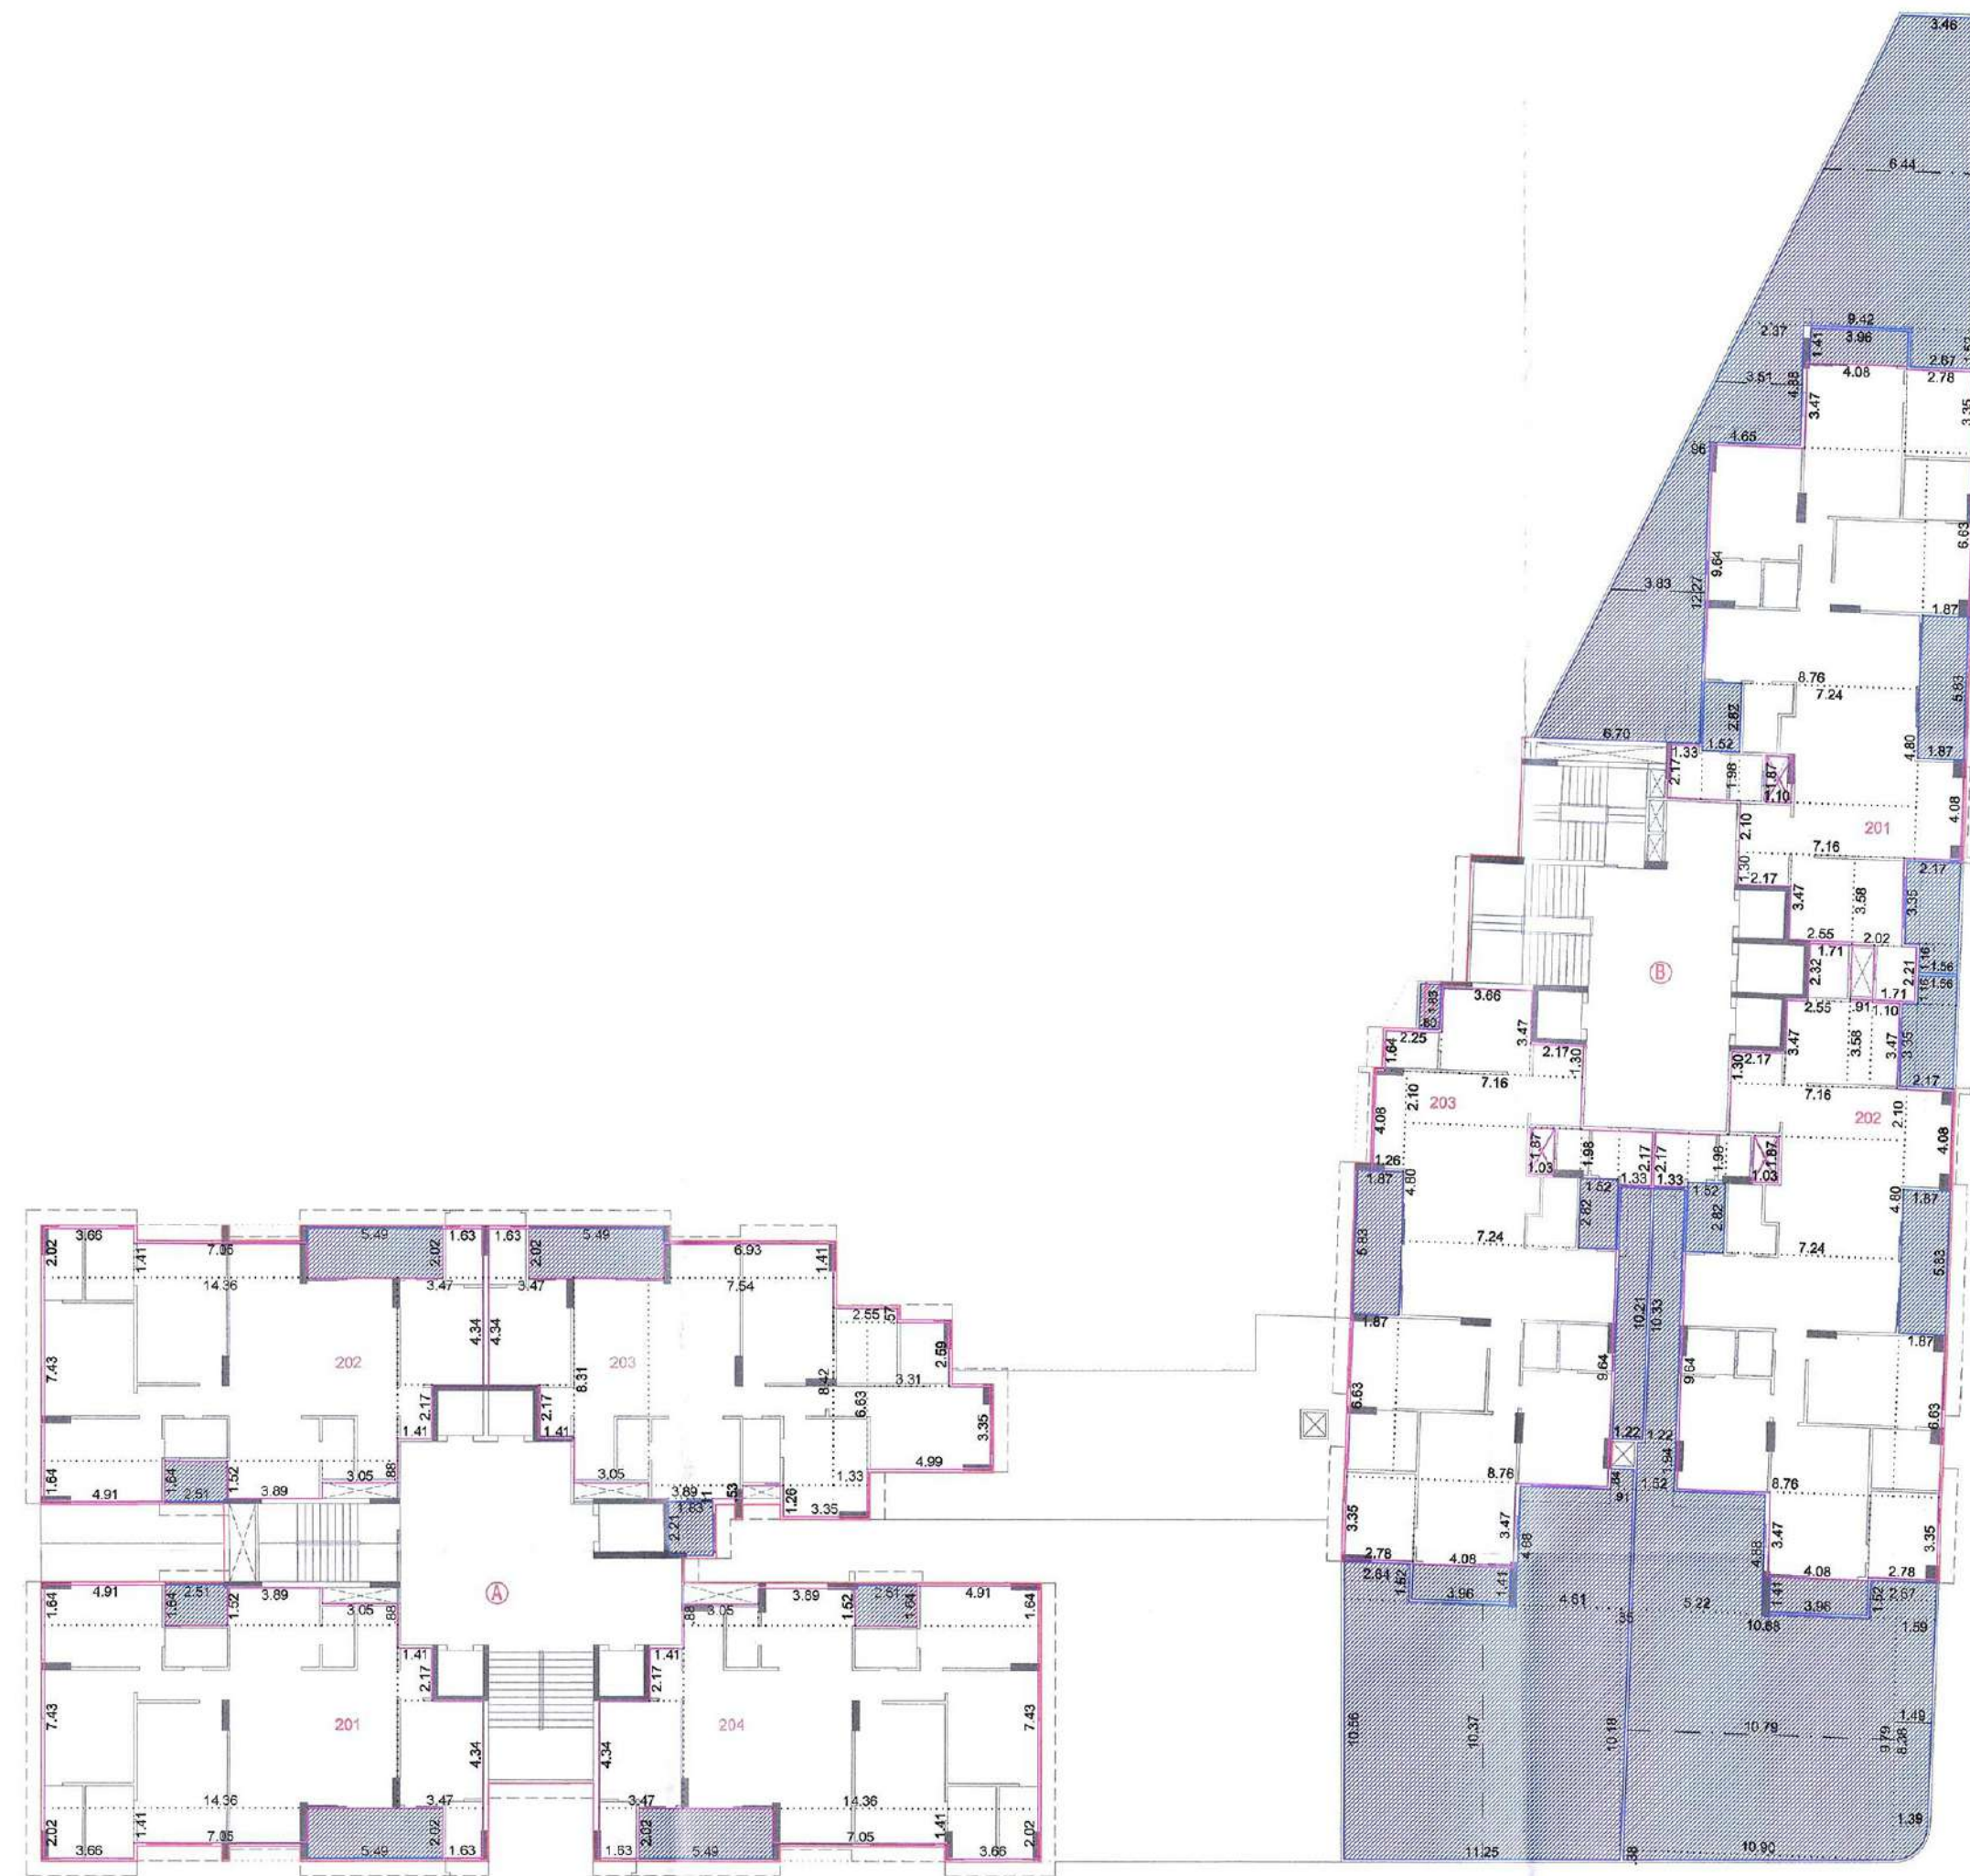


RERA CARPET AREA CAL. (2ND FLOOR PLAN)

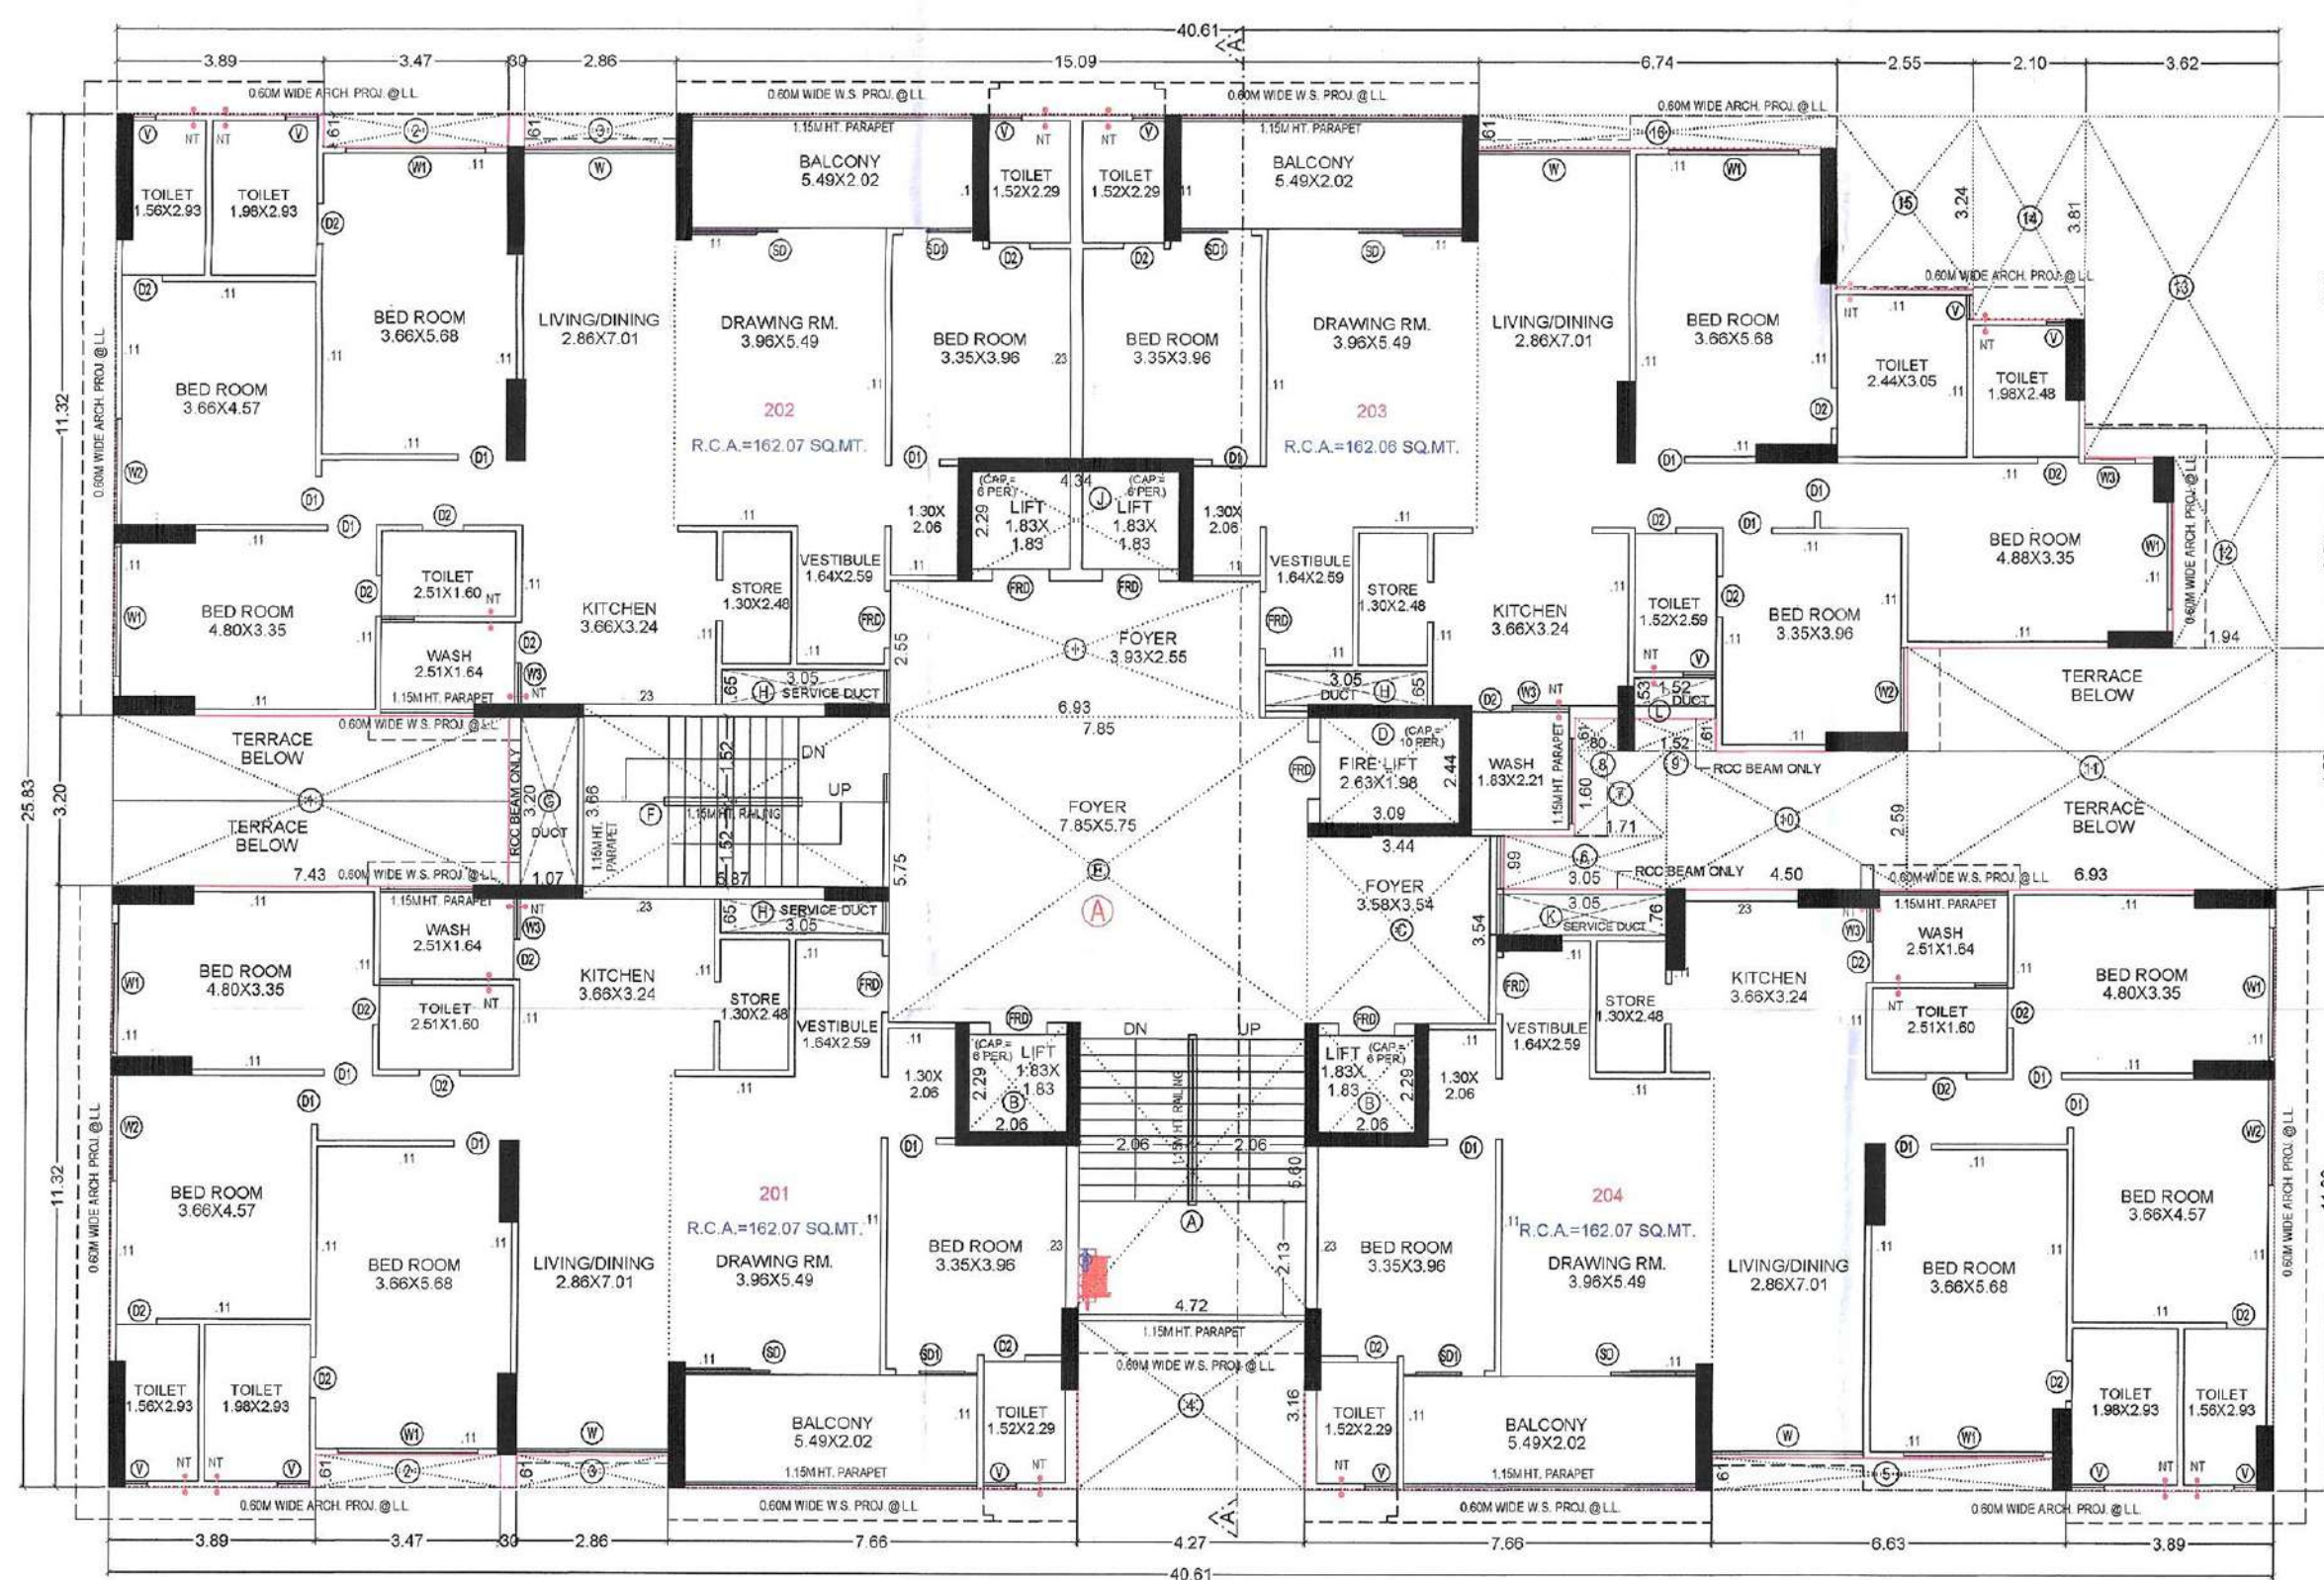



2ND FLOOR PLAN

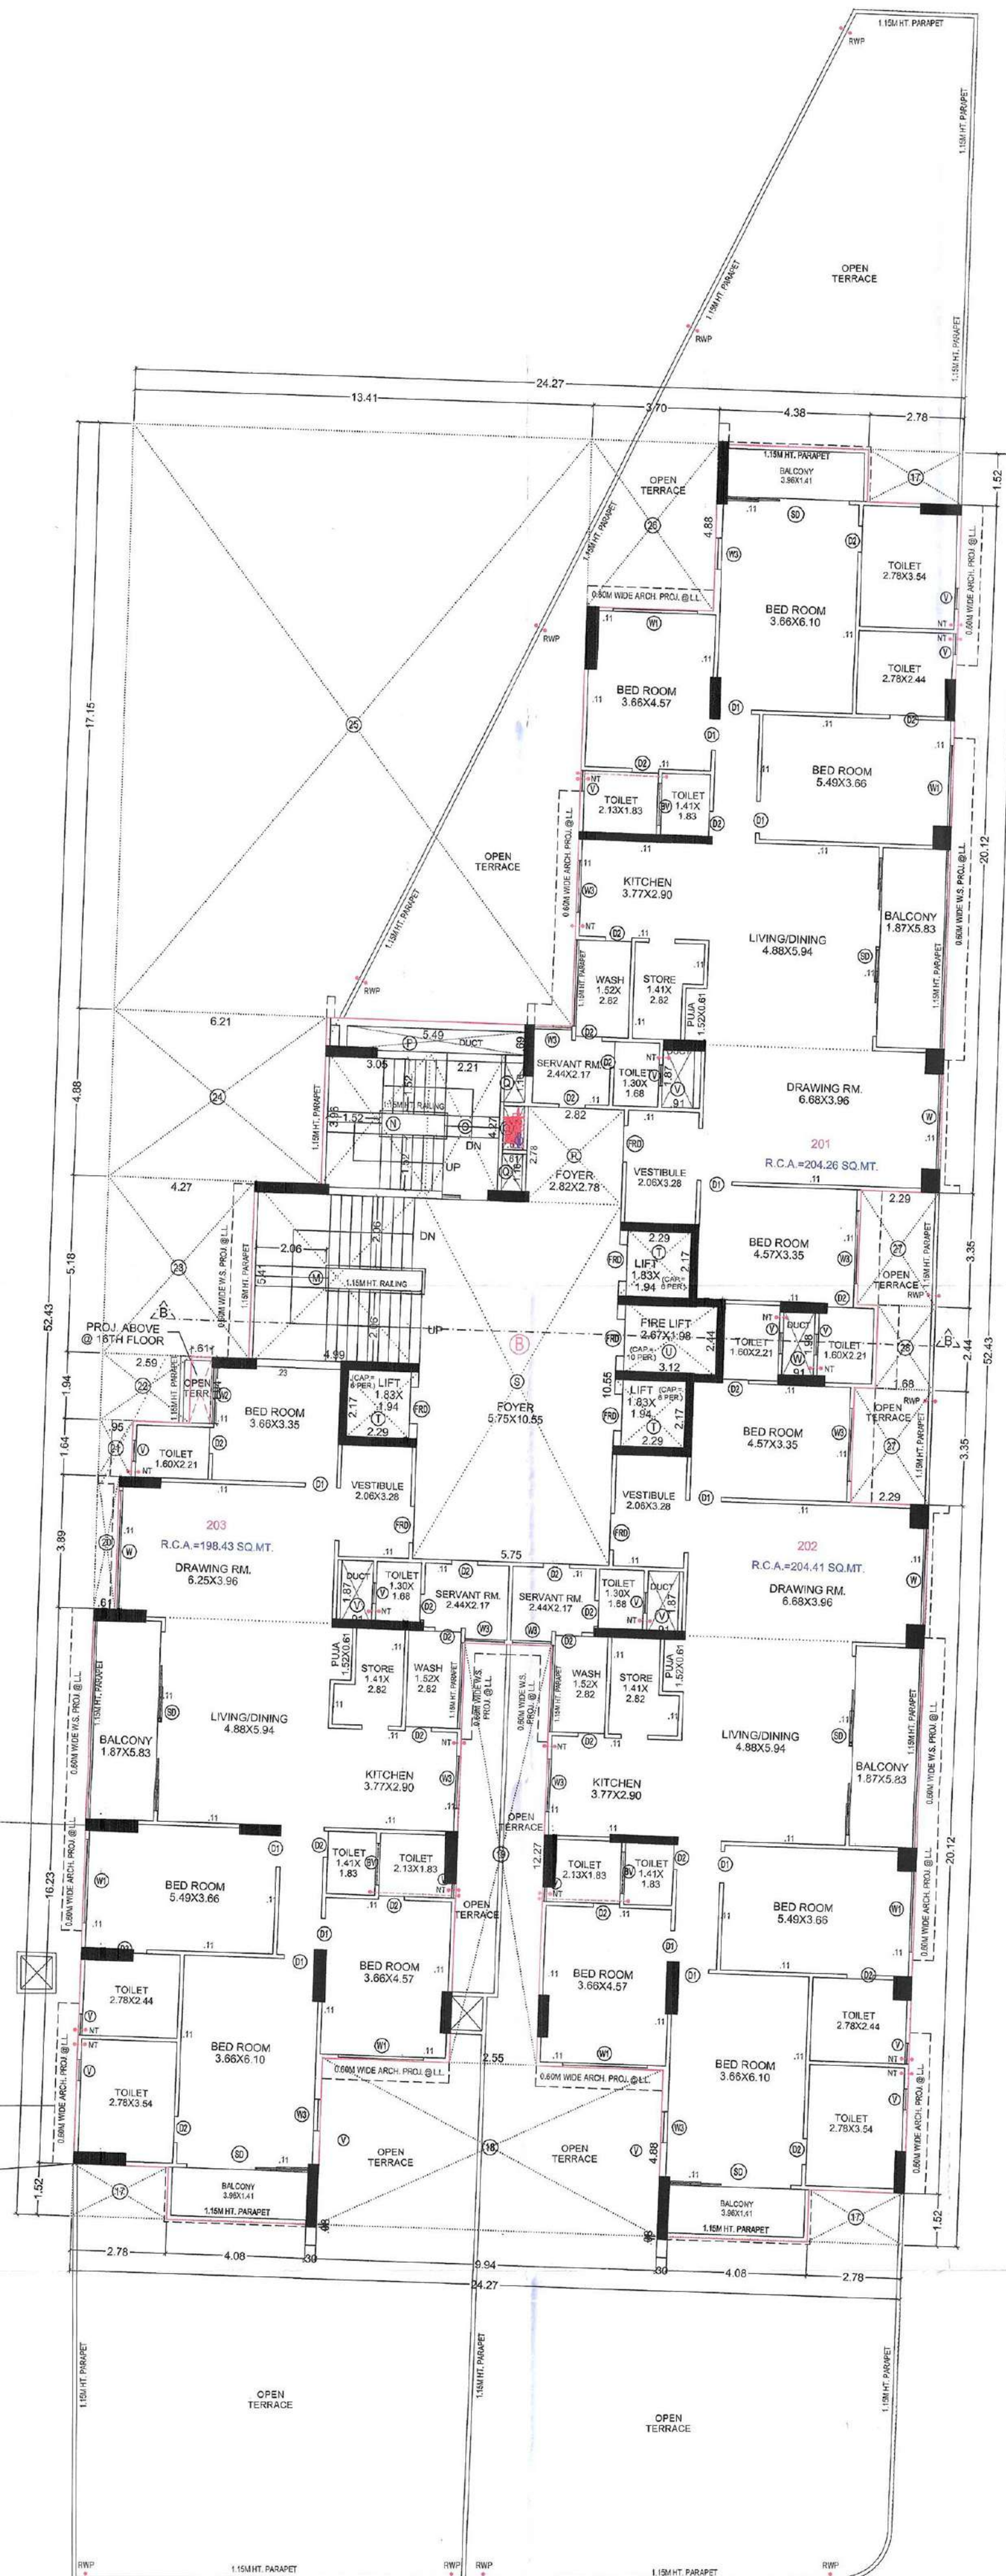

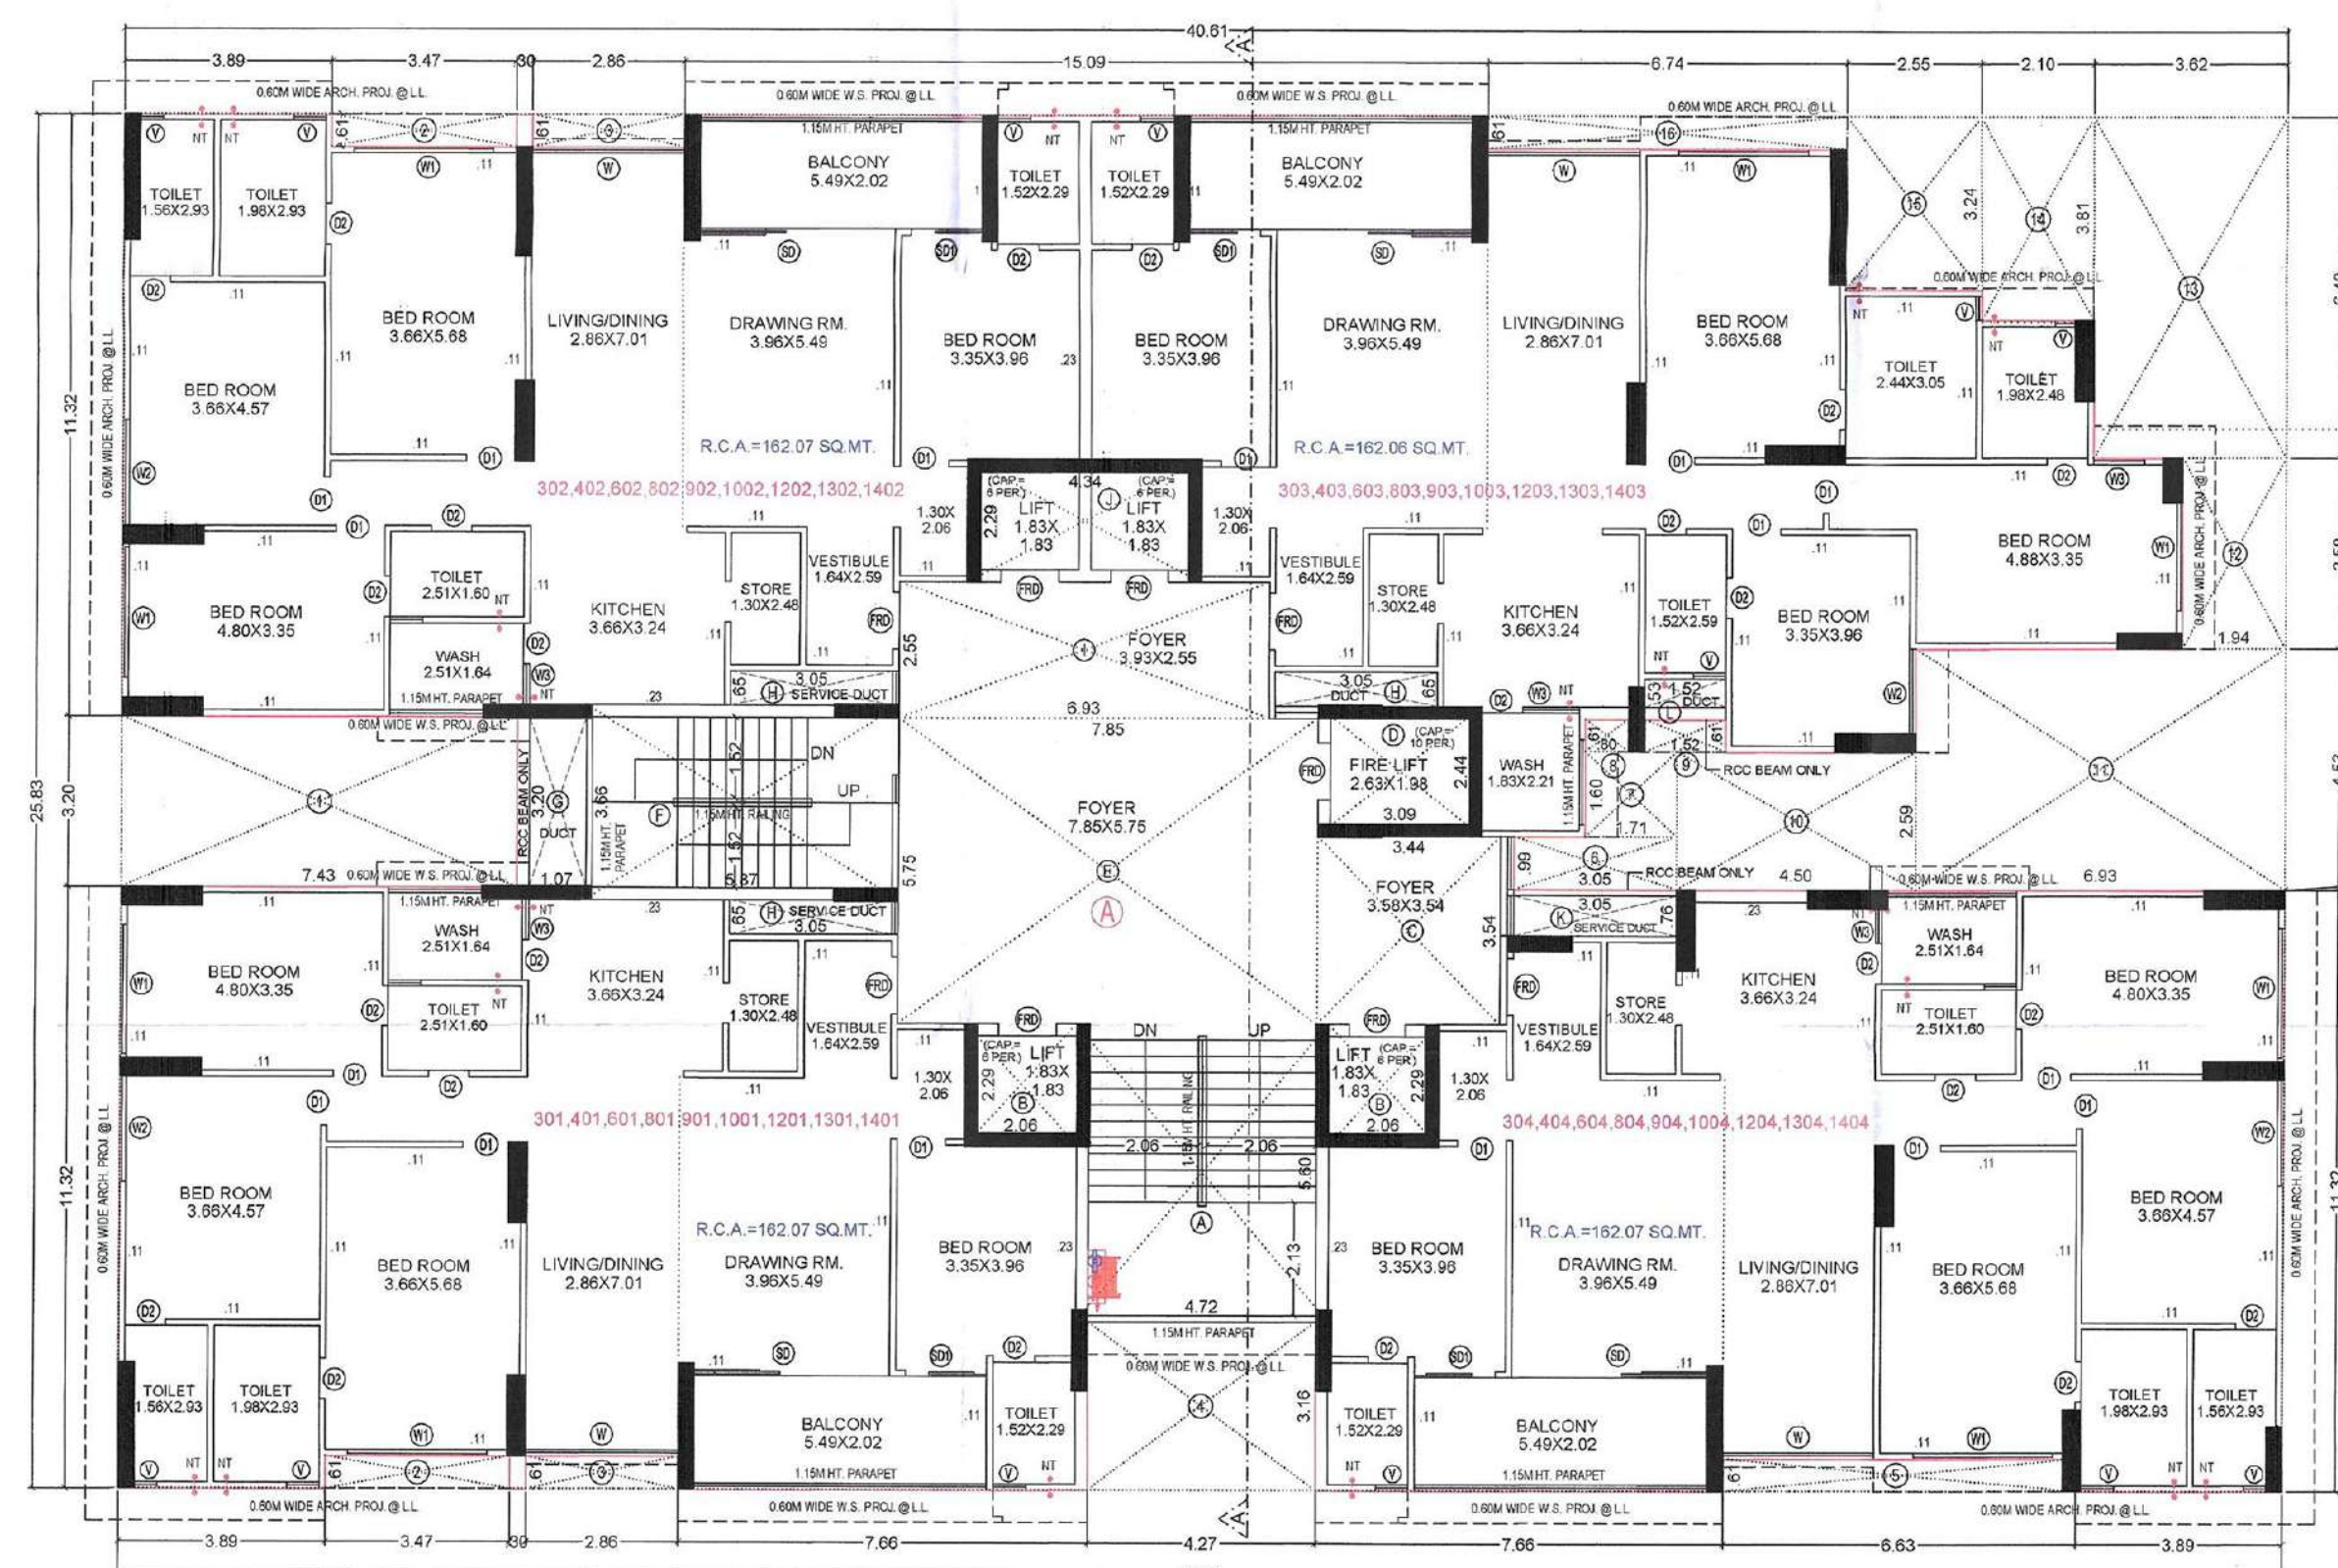
[illegible]

3RD TO 14TH FLOOR PLAN (EXCEPT 5TH, 7TH 11TH FLOOR PLAN)

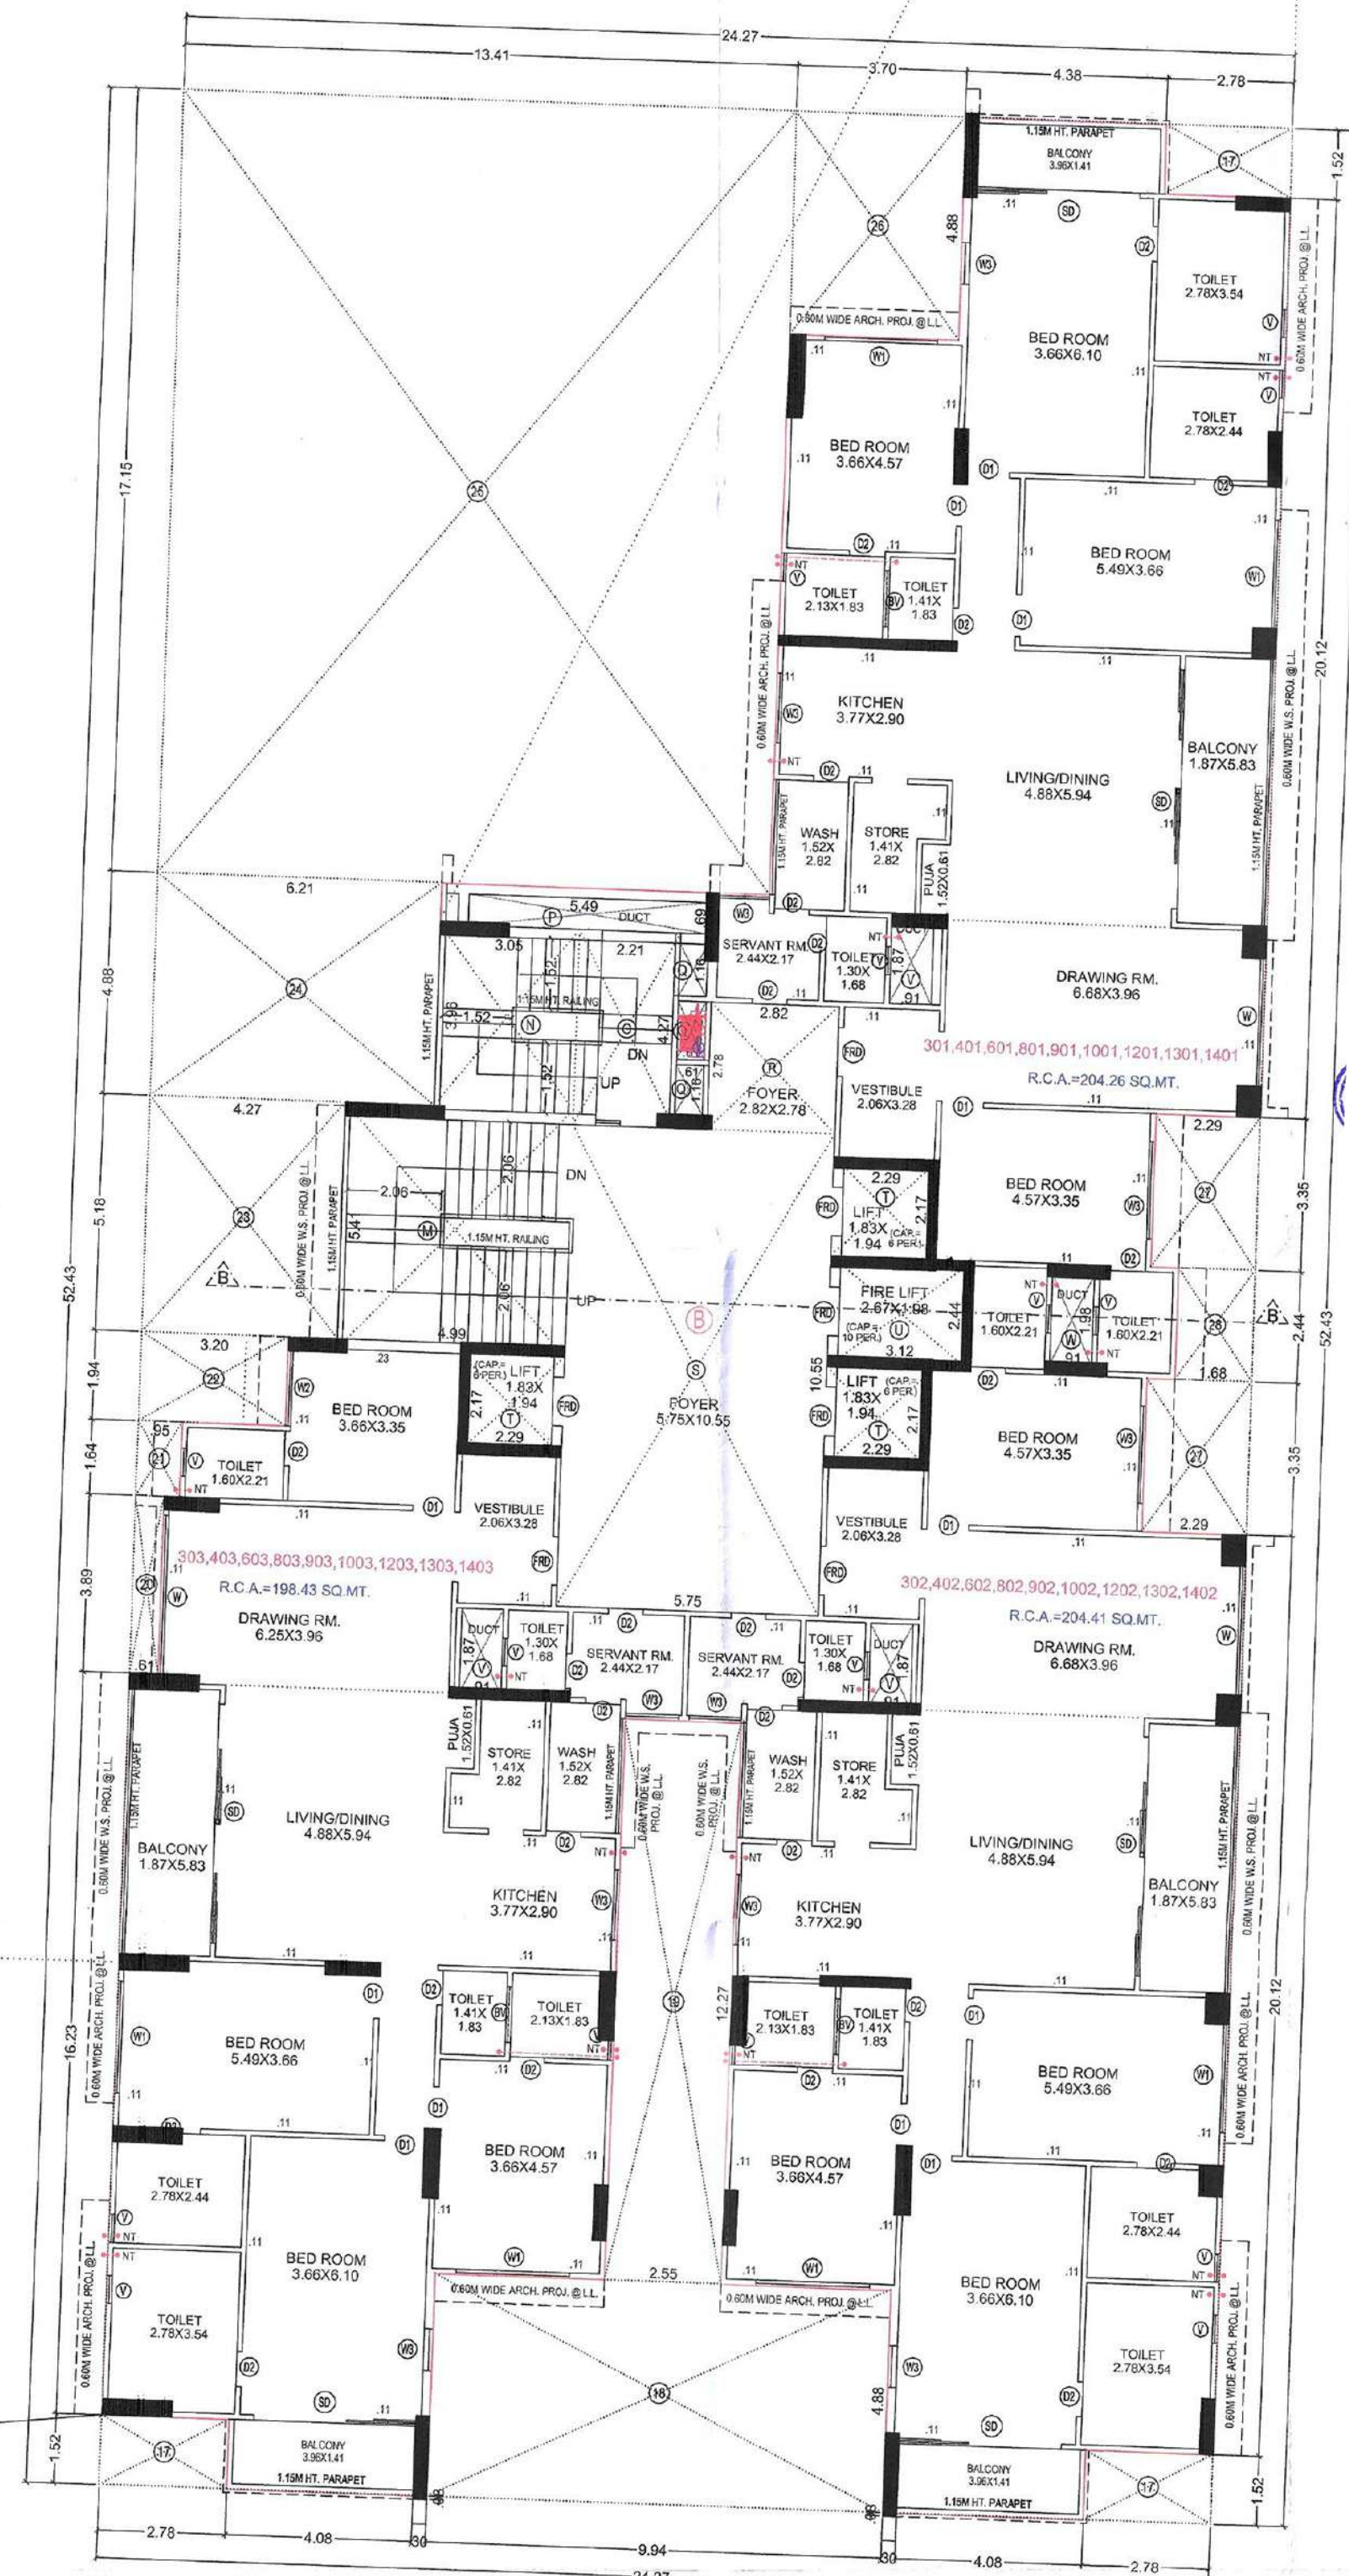


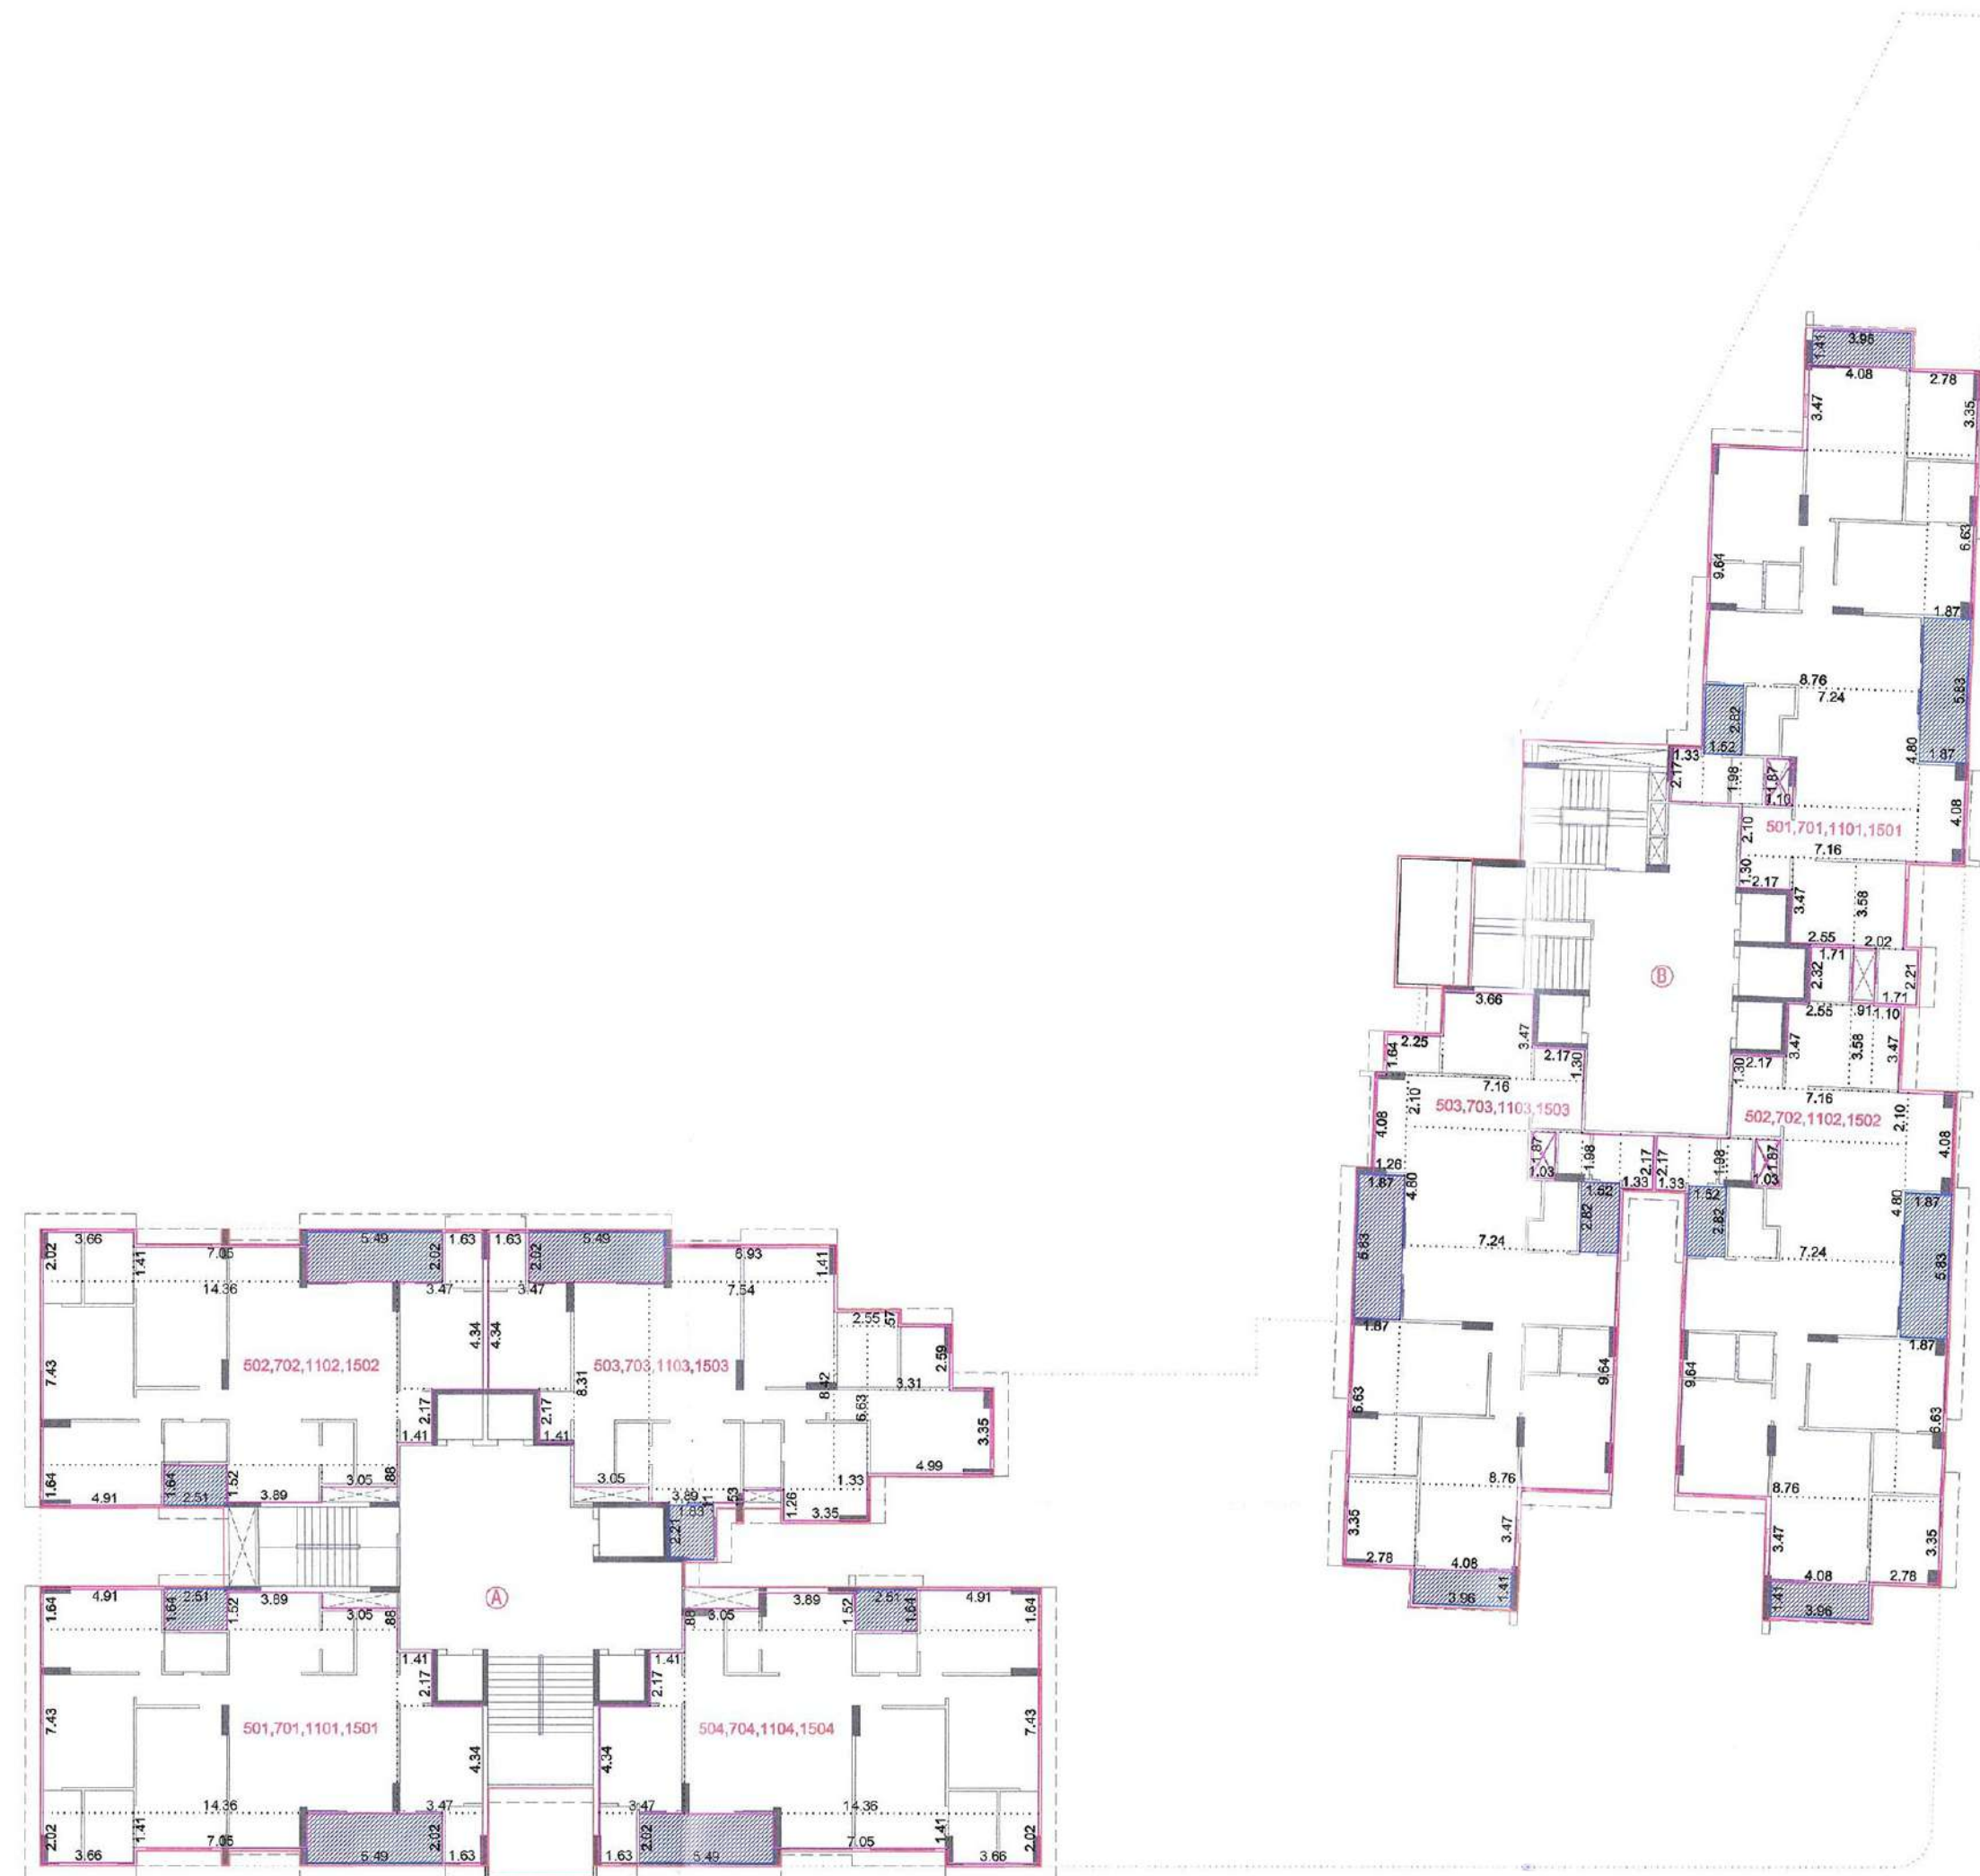


RERA CARPET AREA CAL. (5TH, 7TH, 11TH & 15TH FLOOR PLAN)

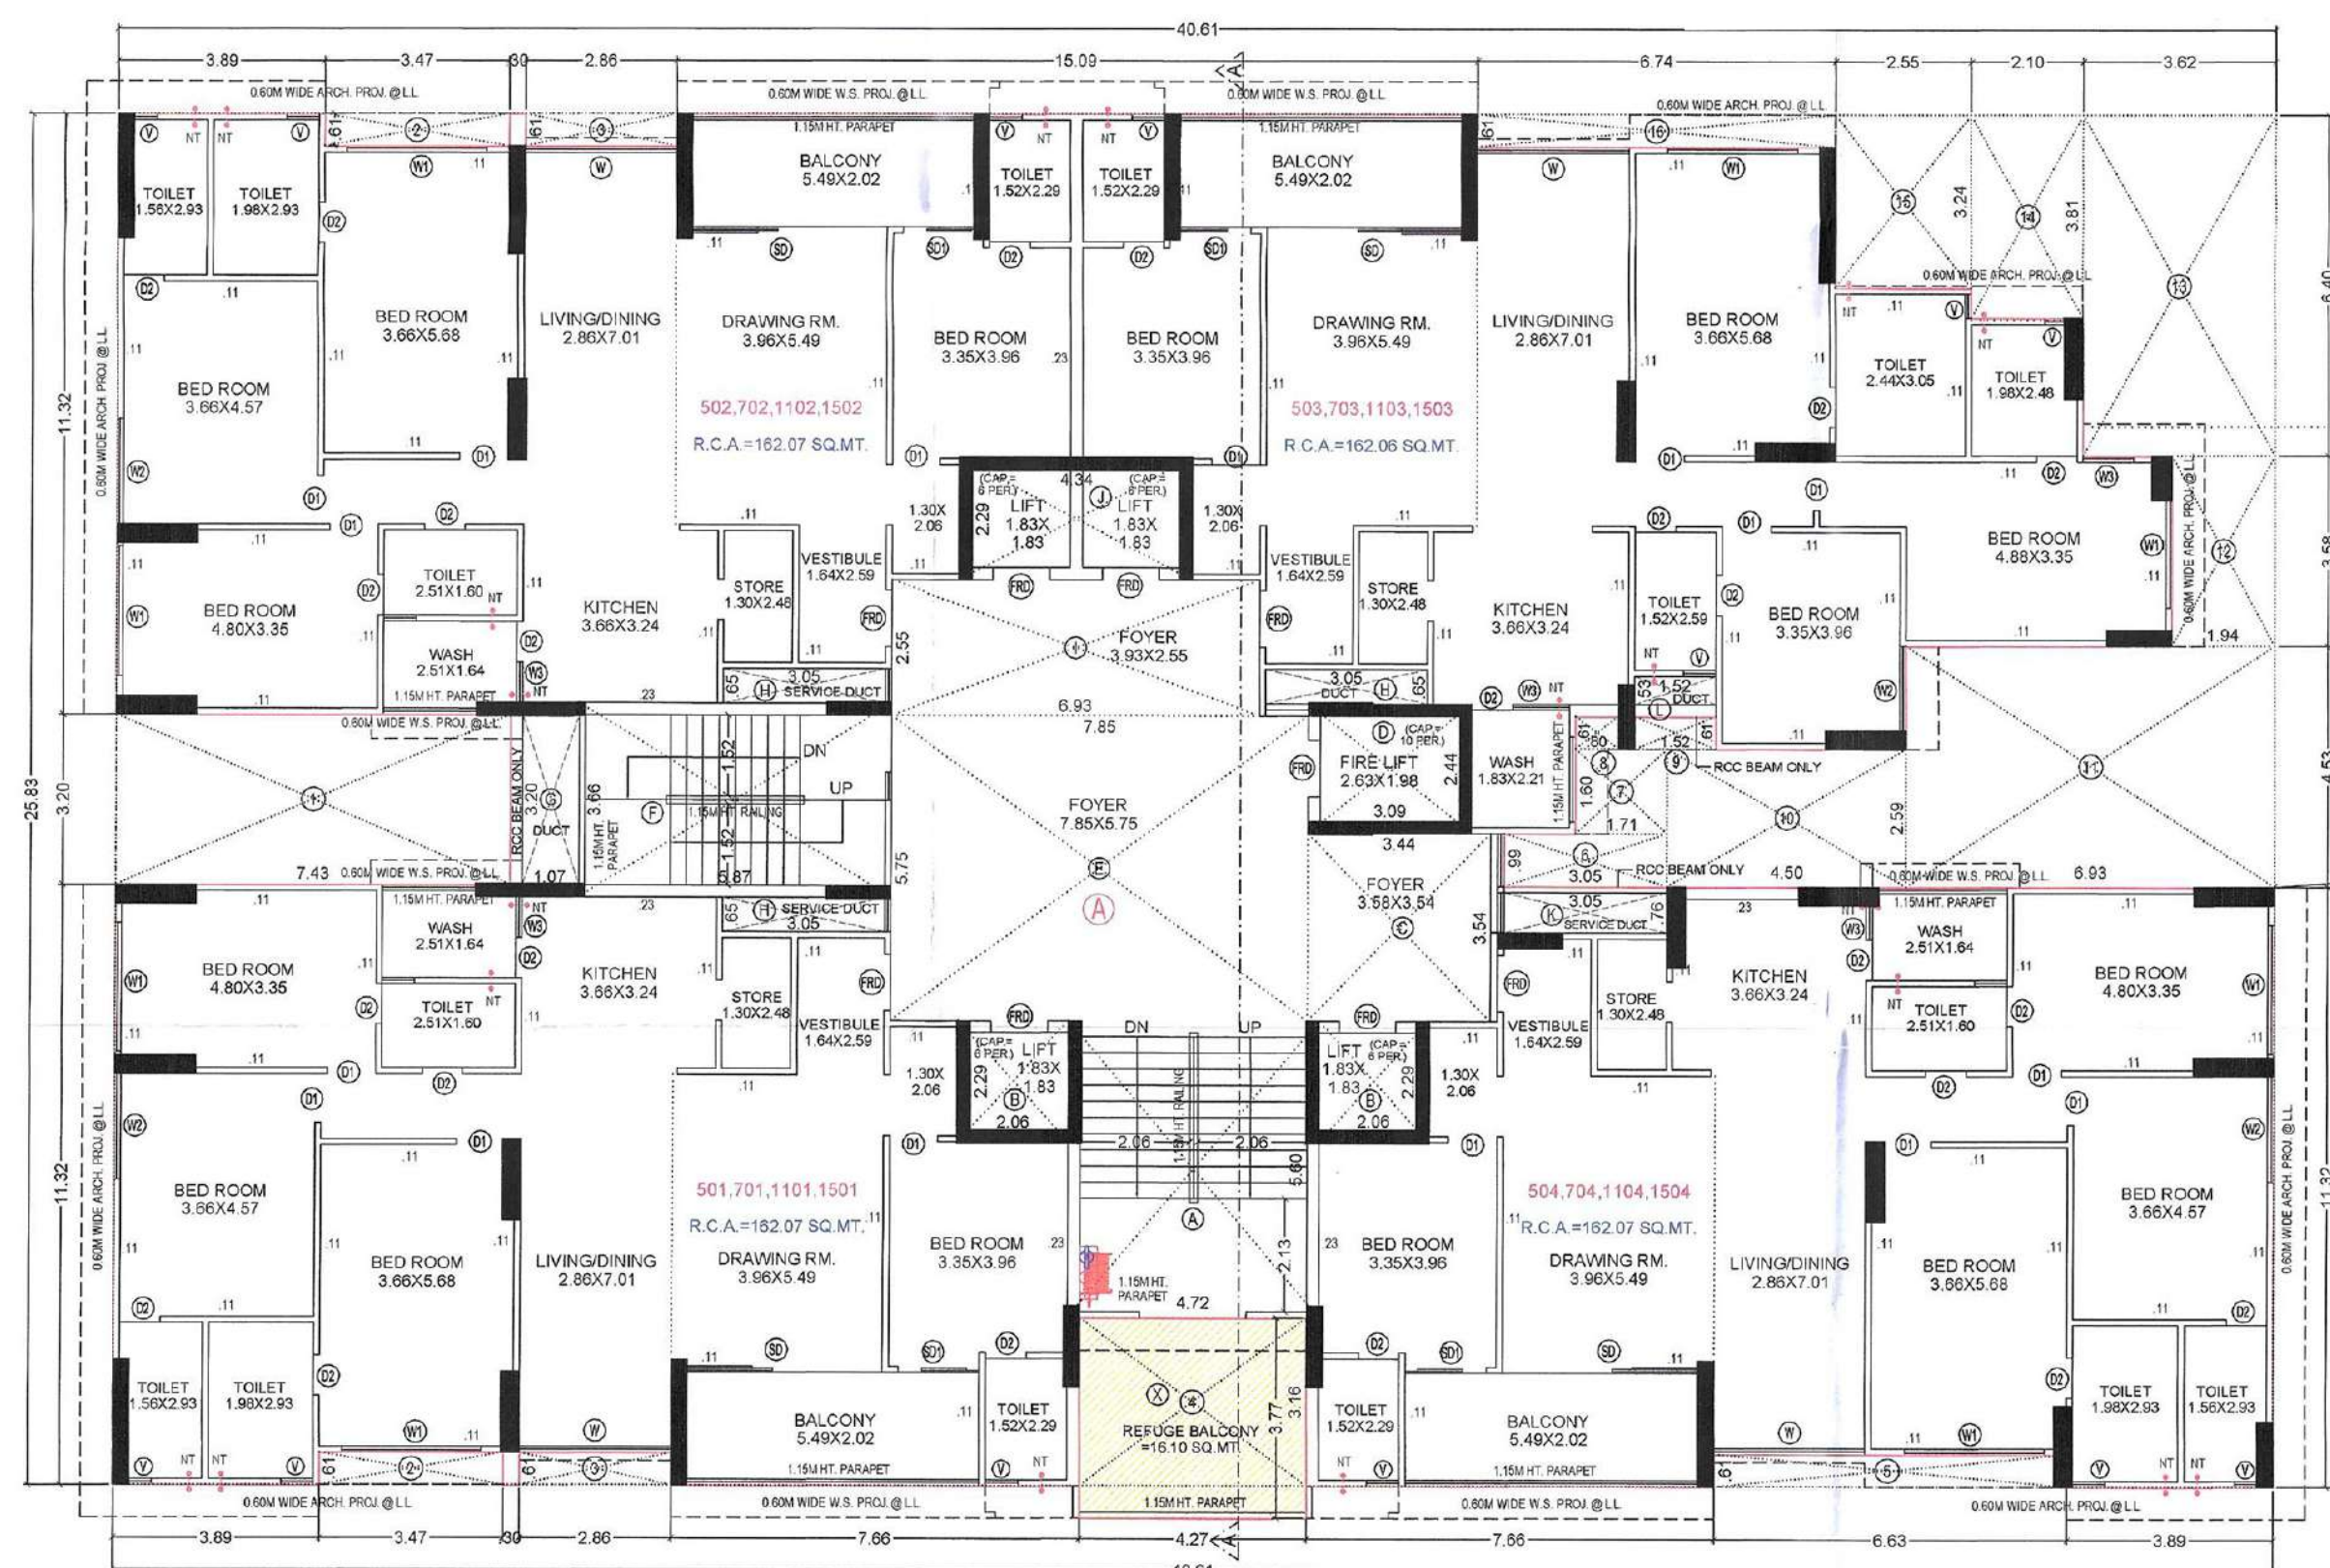


5TH, 7TH, 11TH & 15TH FLOOR PLAN

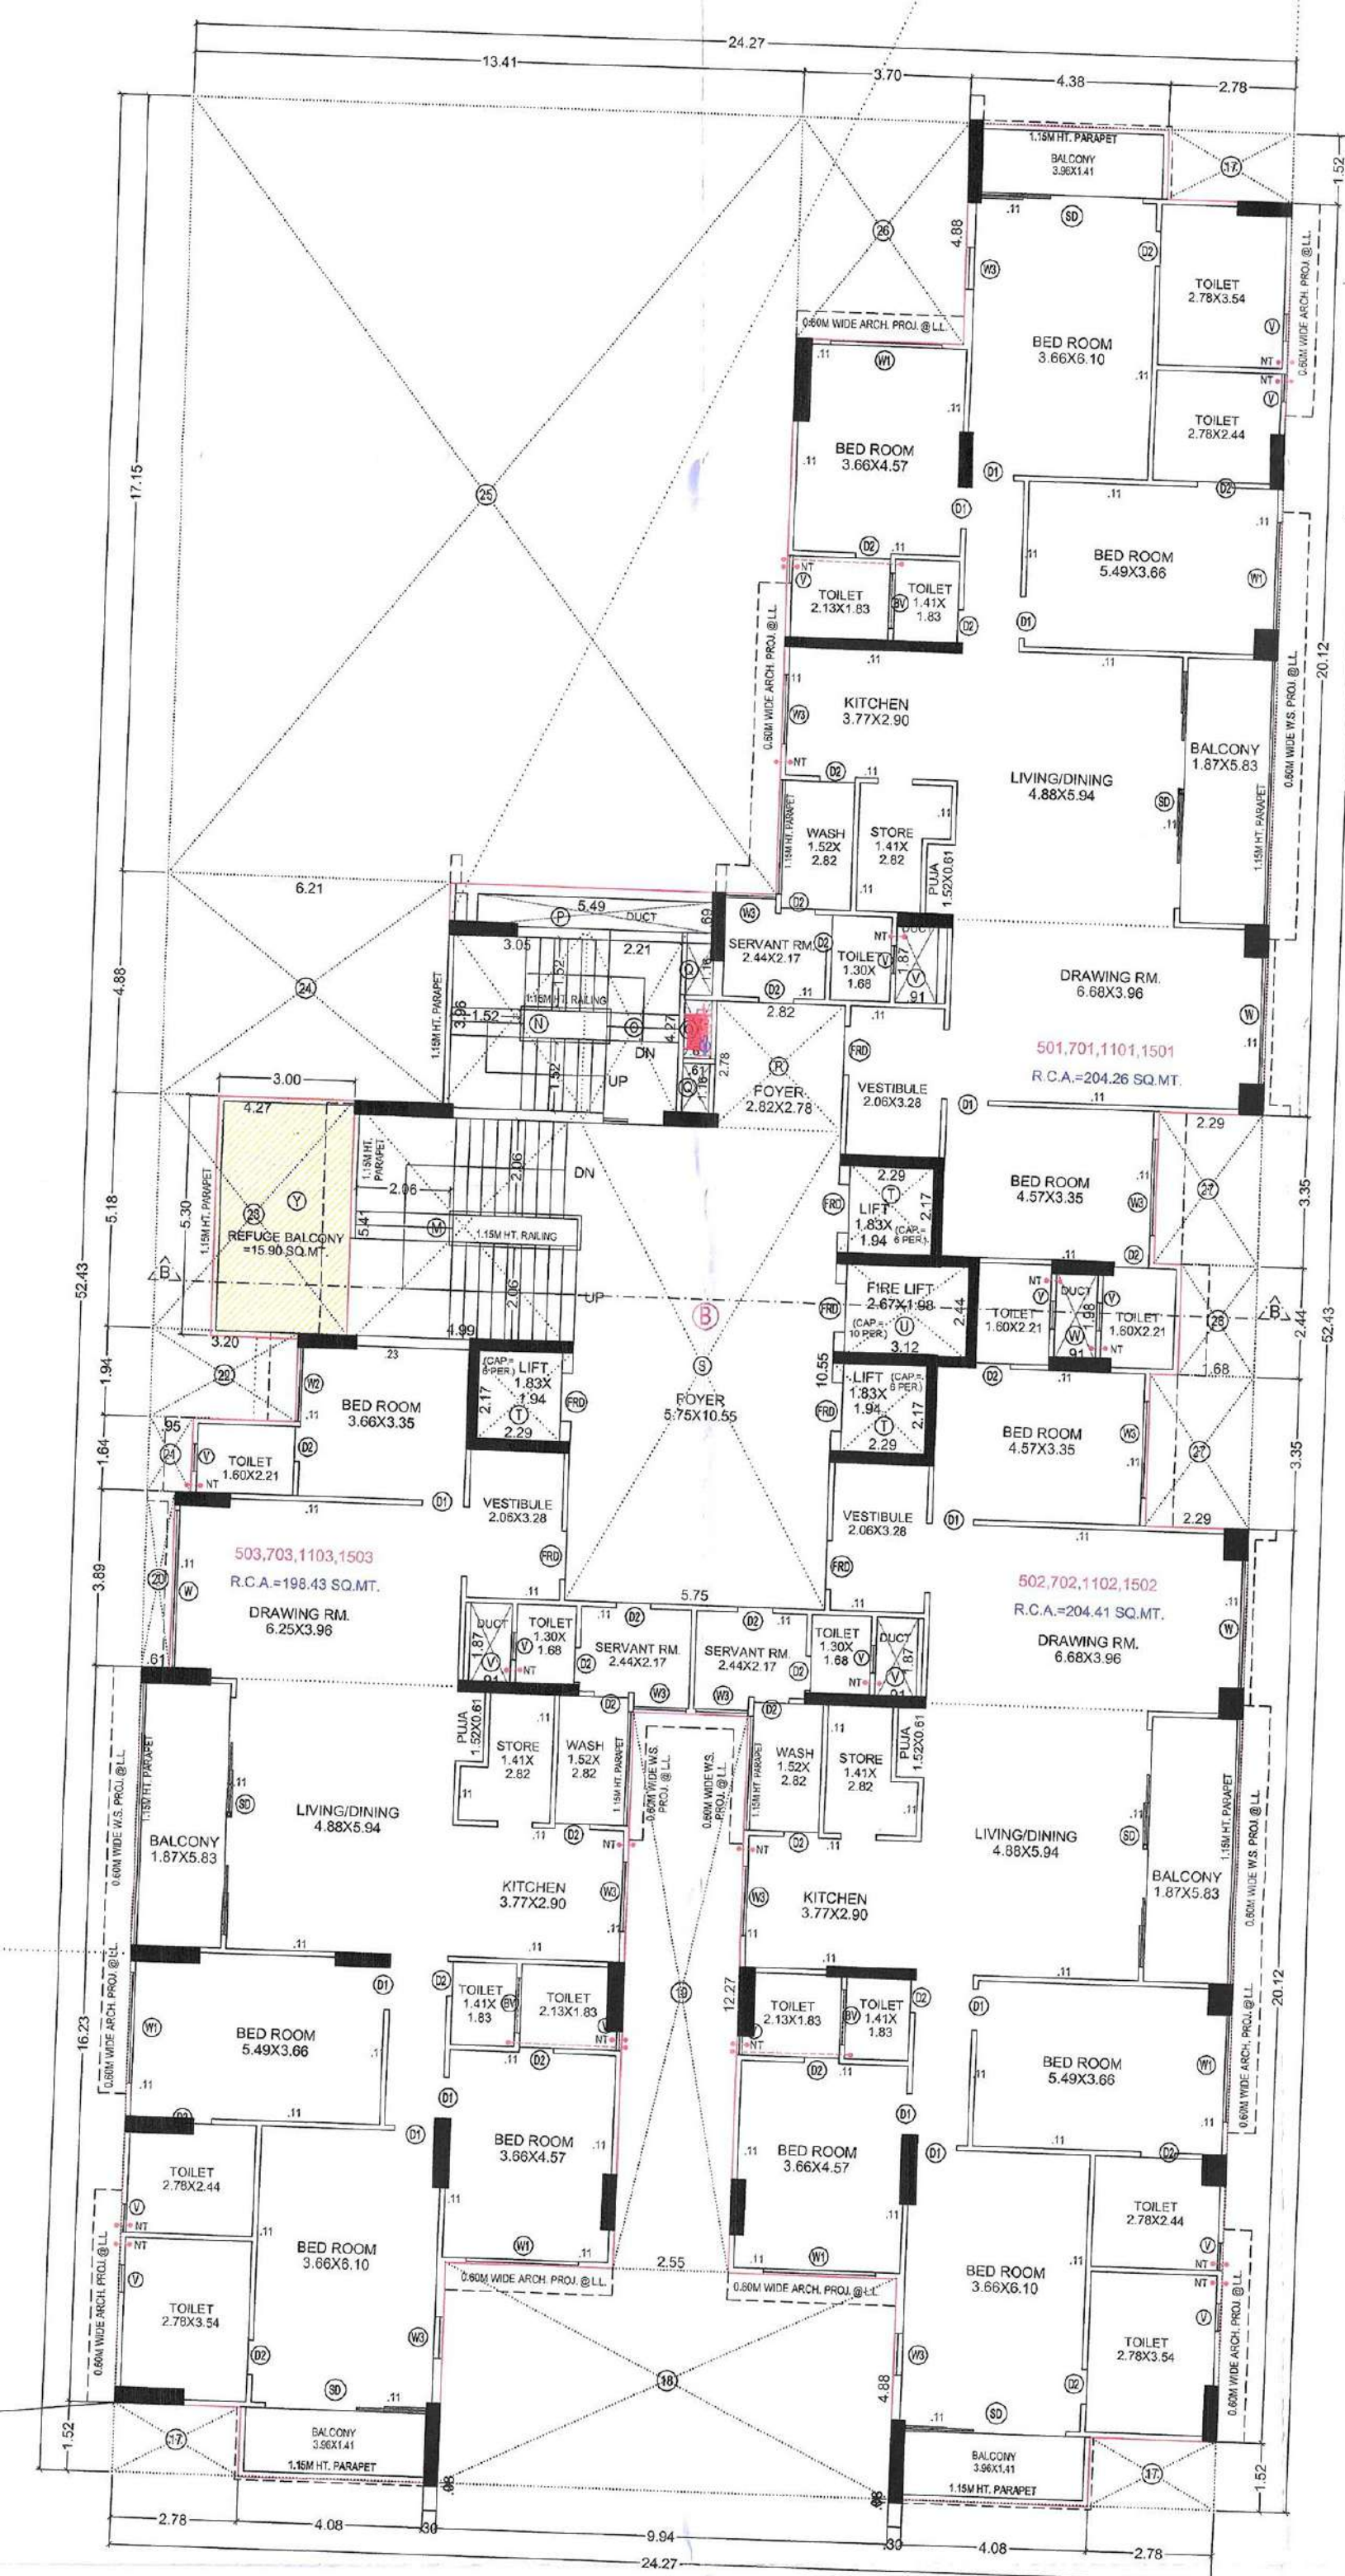



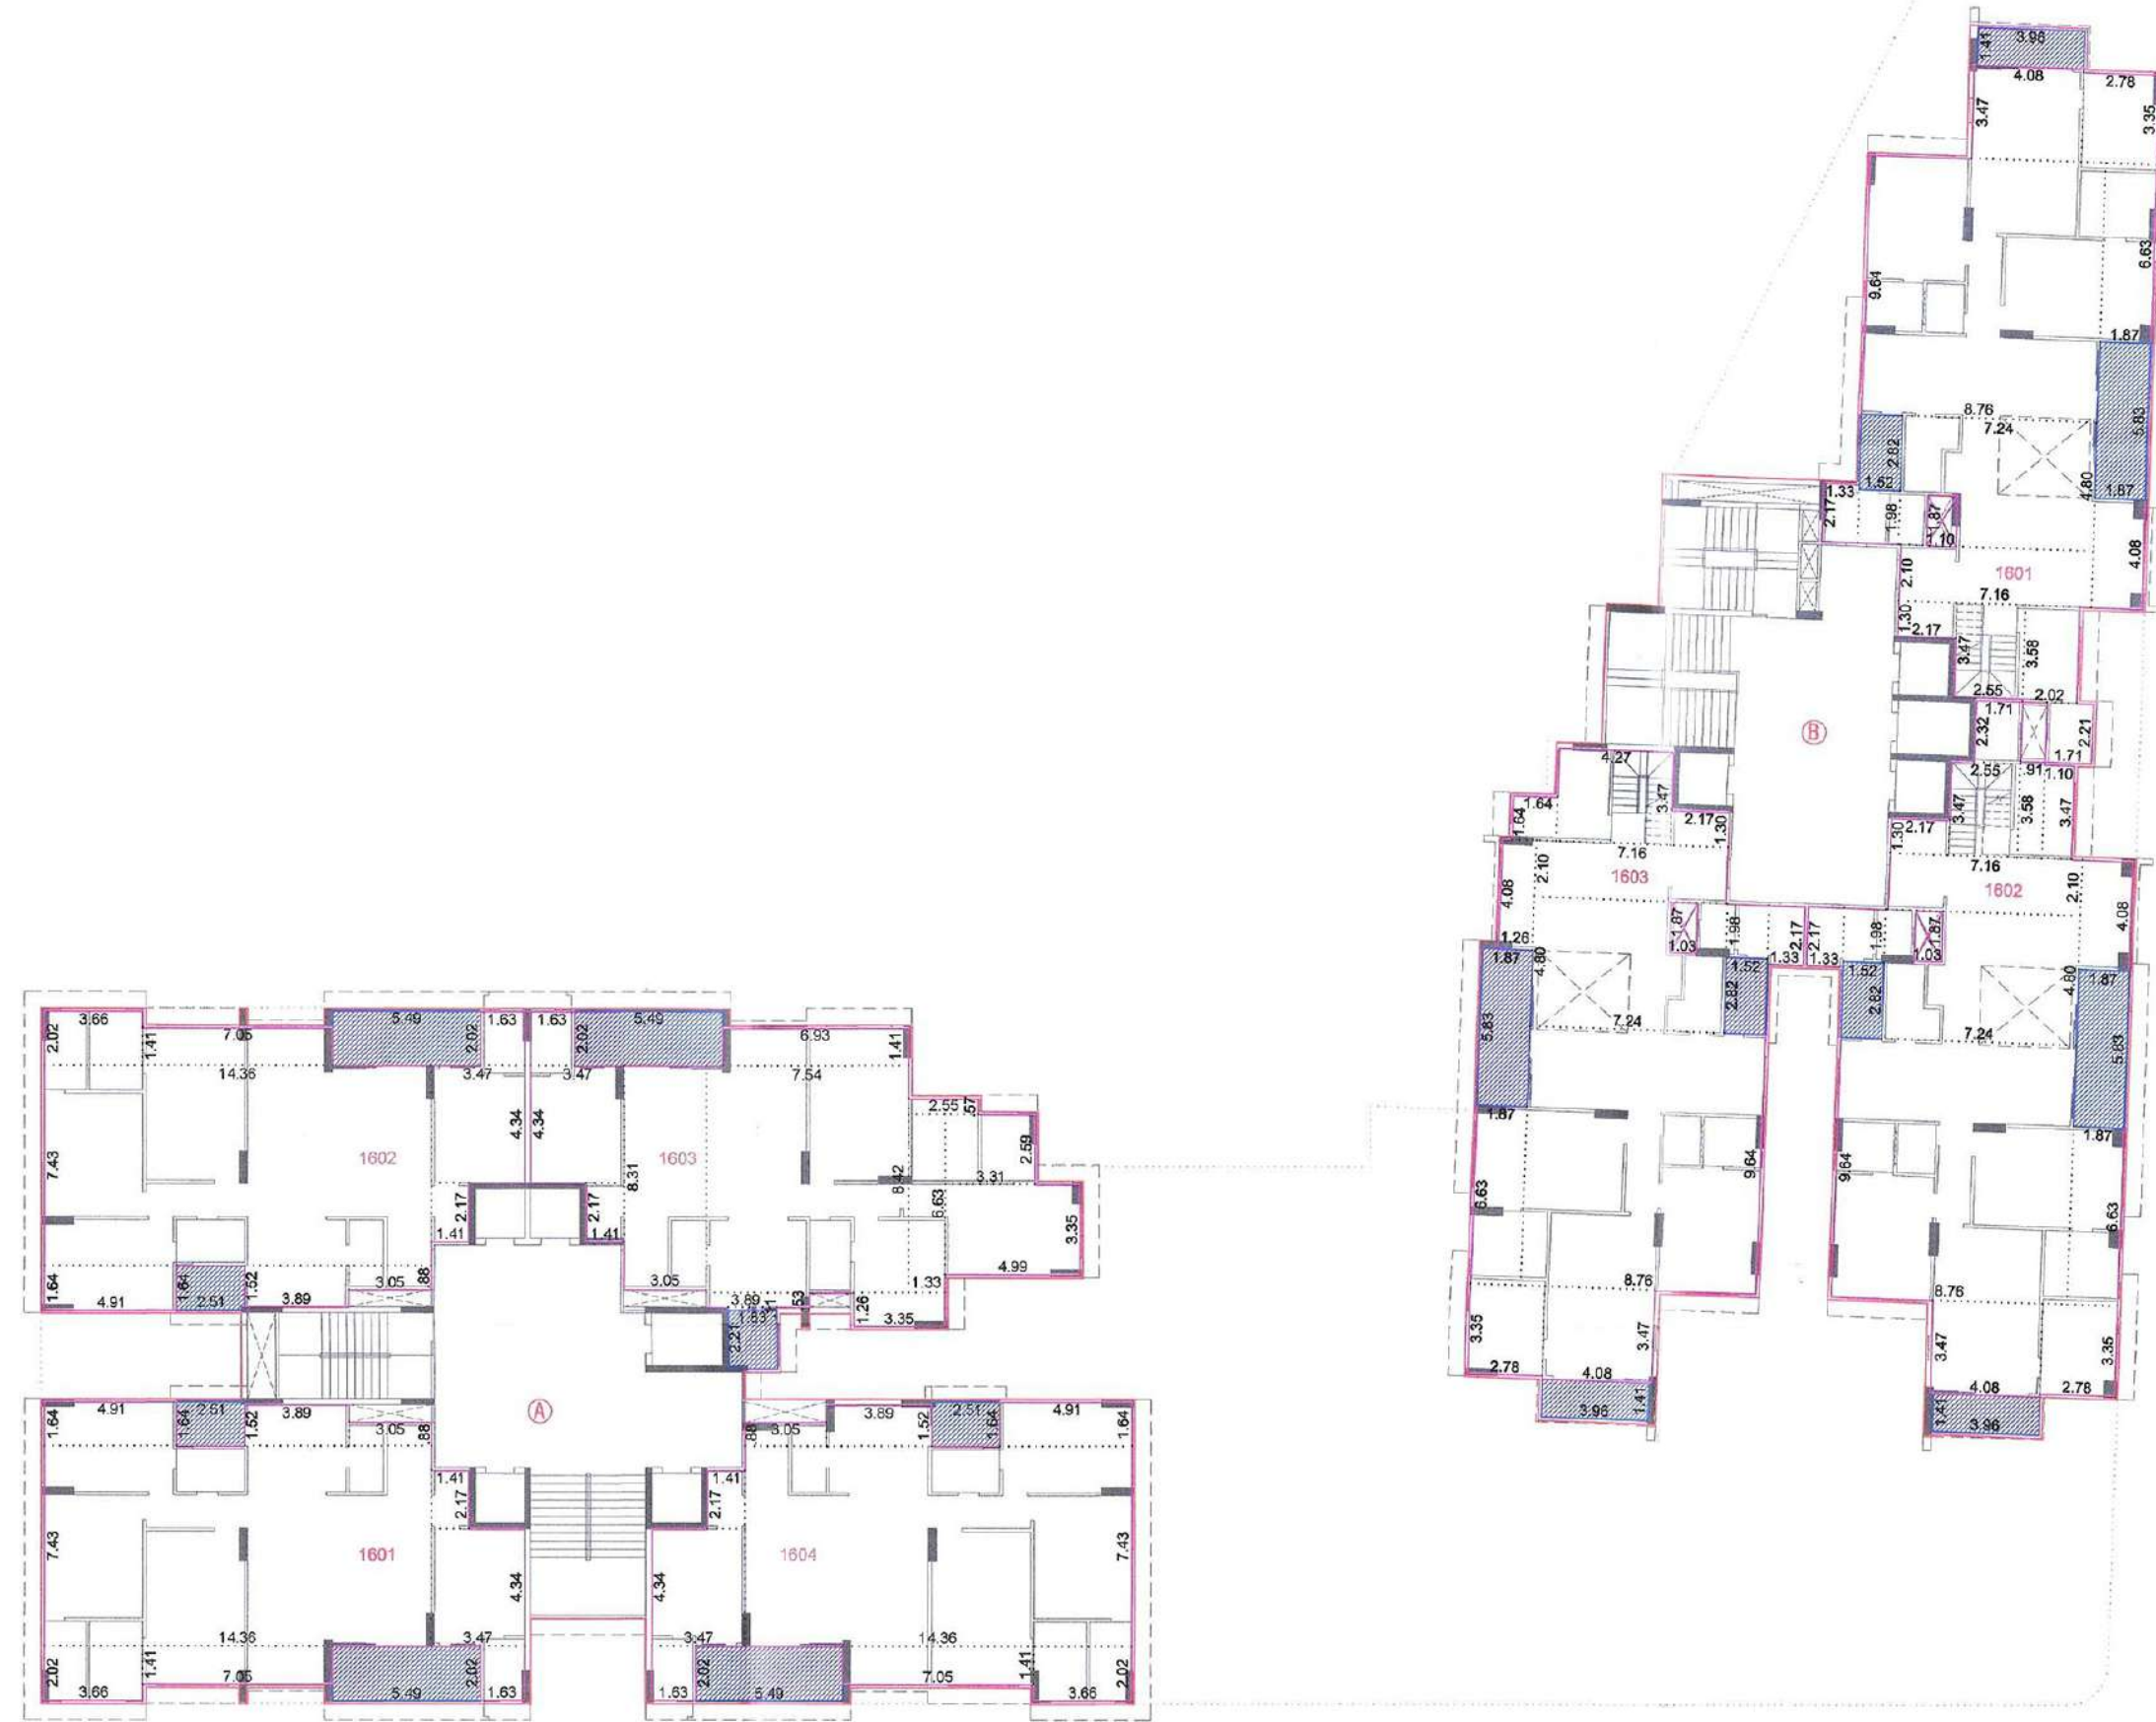



RERA CARPET AREA CAL. (16TH FLOOR PLAN)

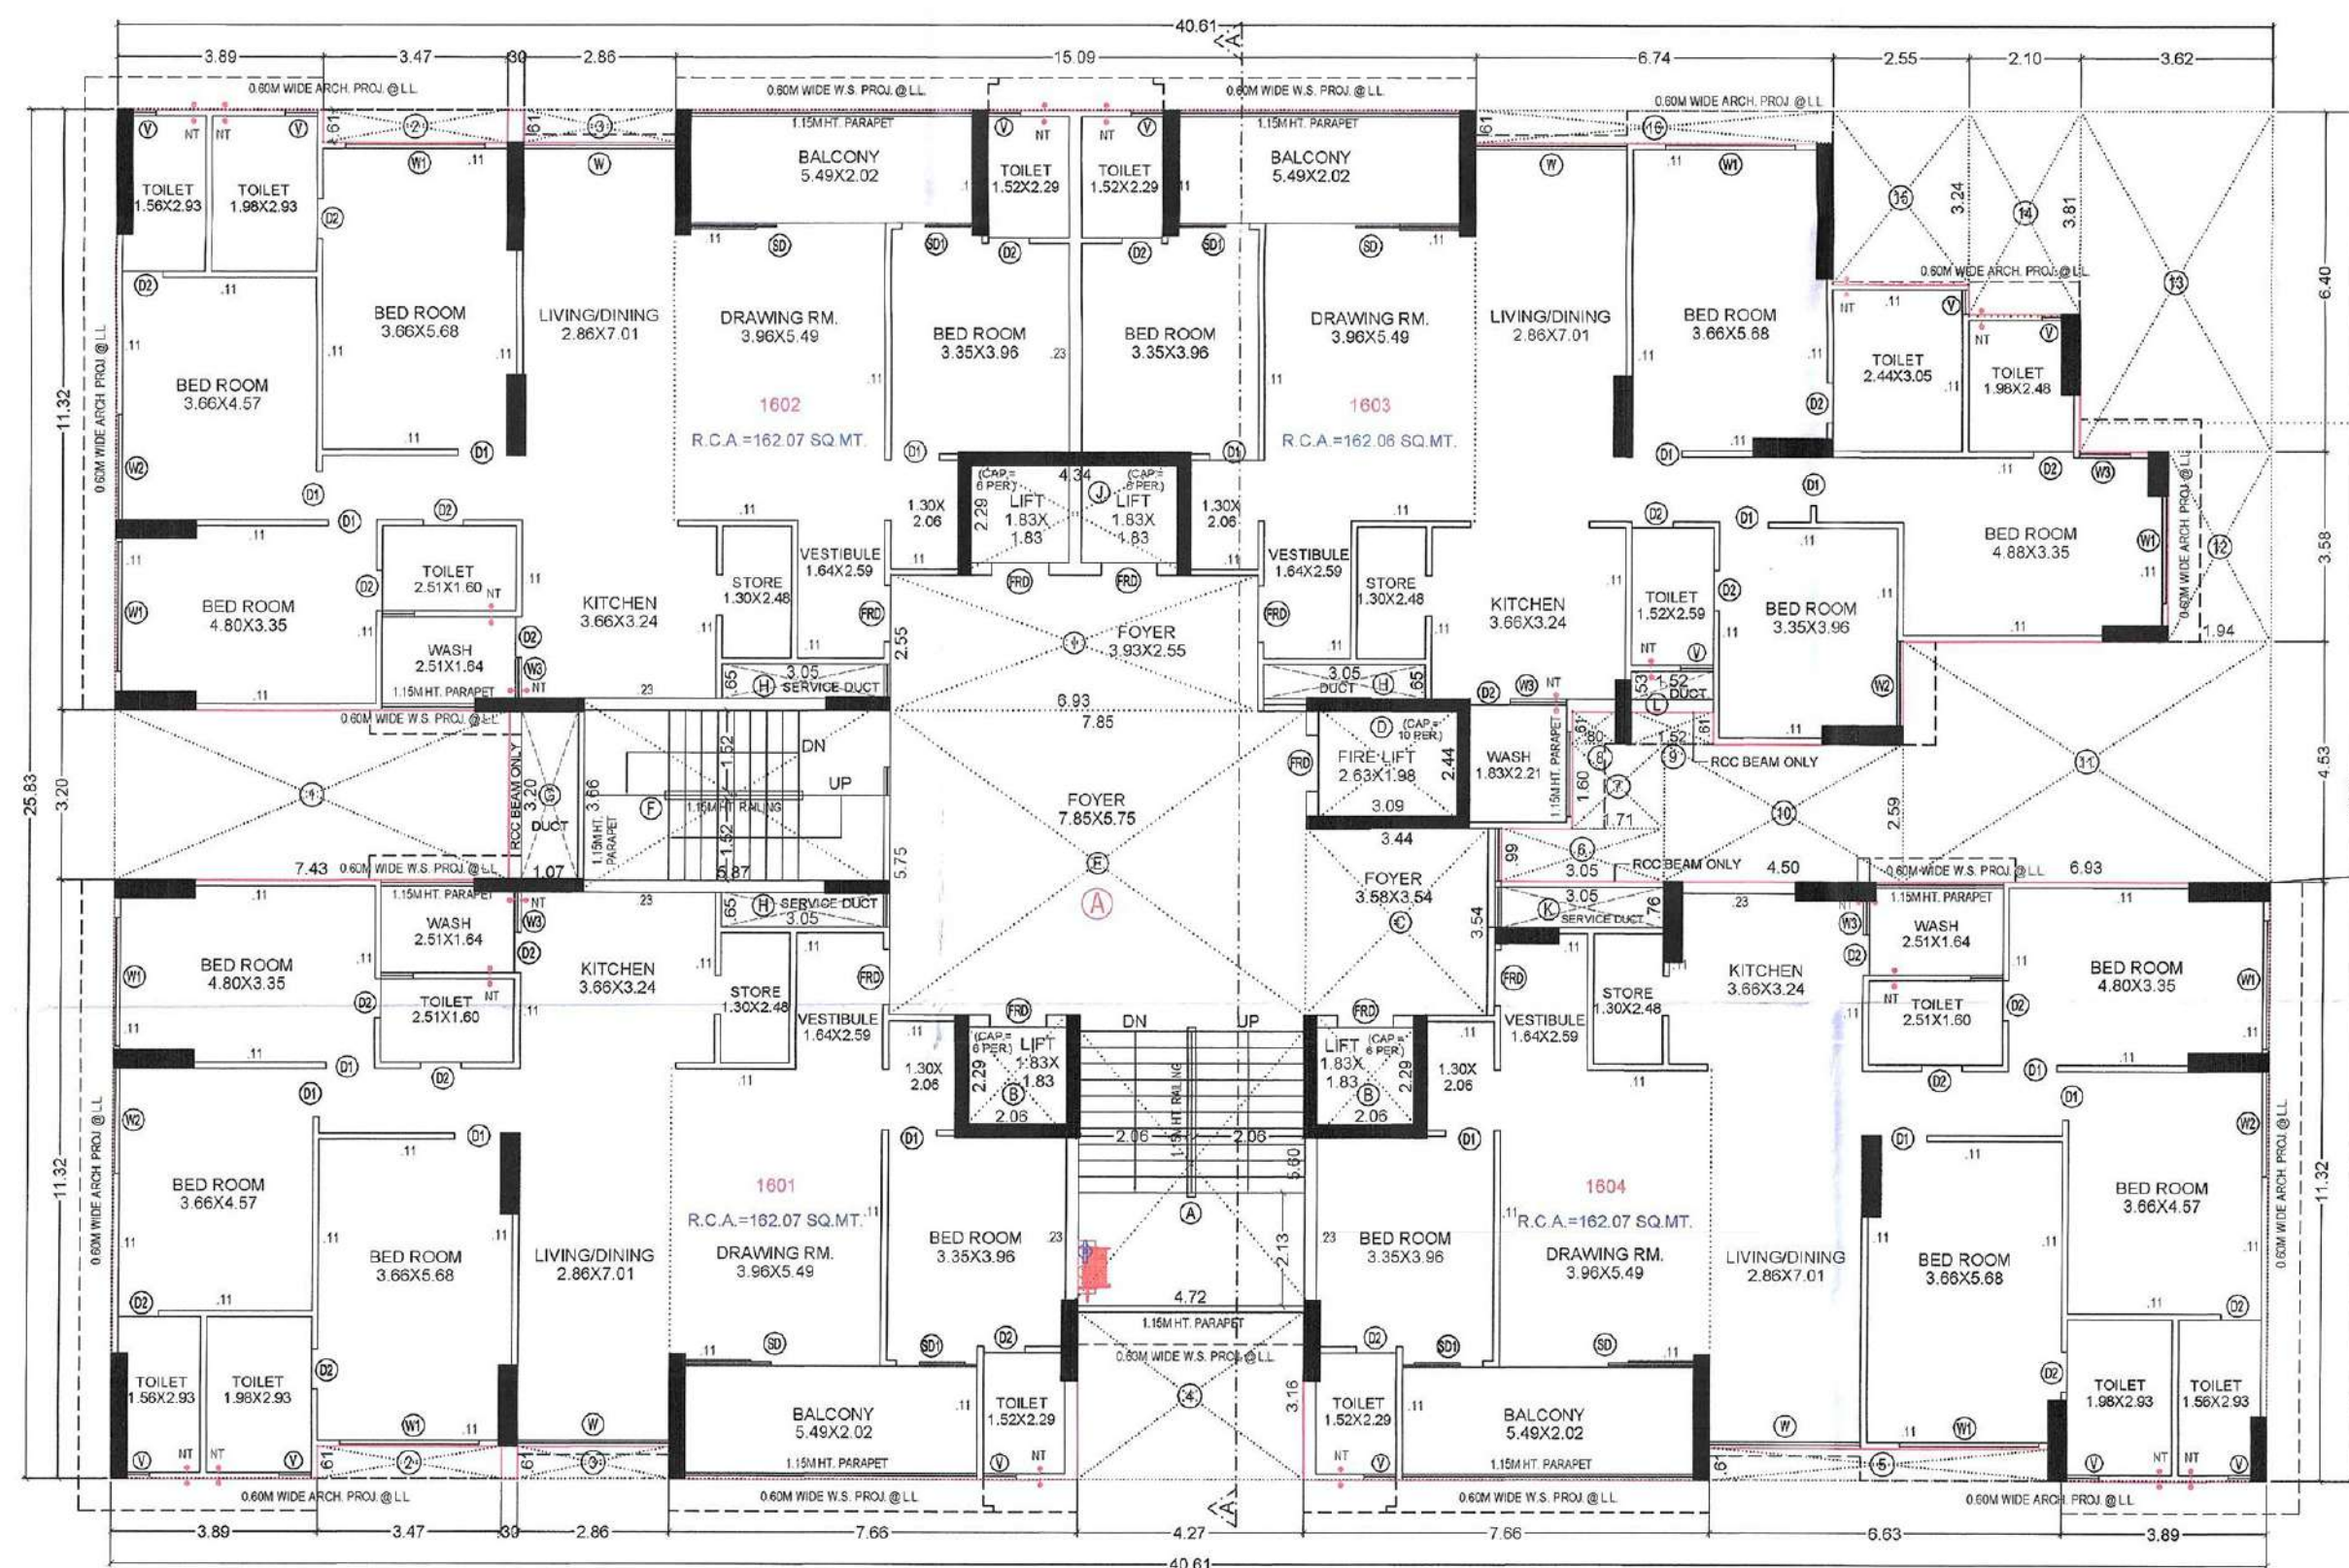


16TH FLOOR PLAN

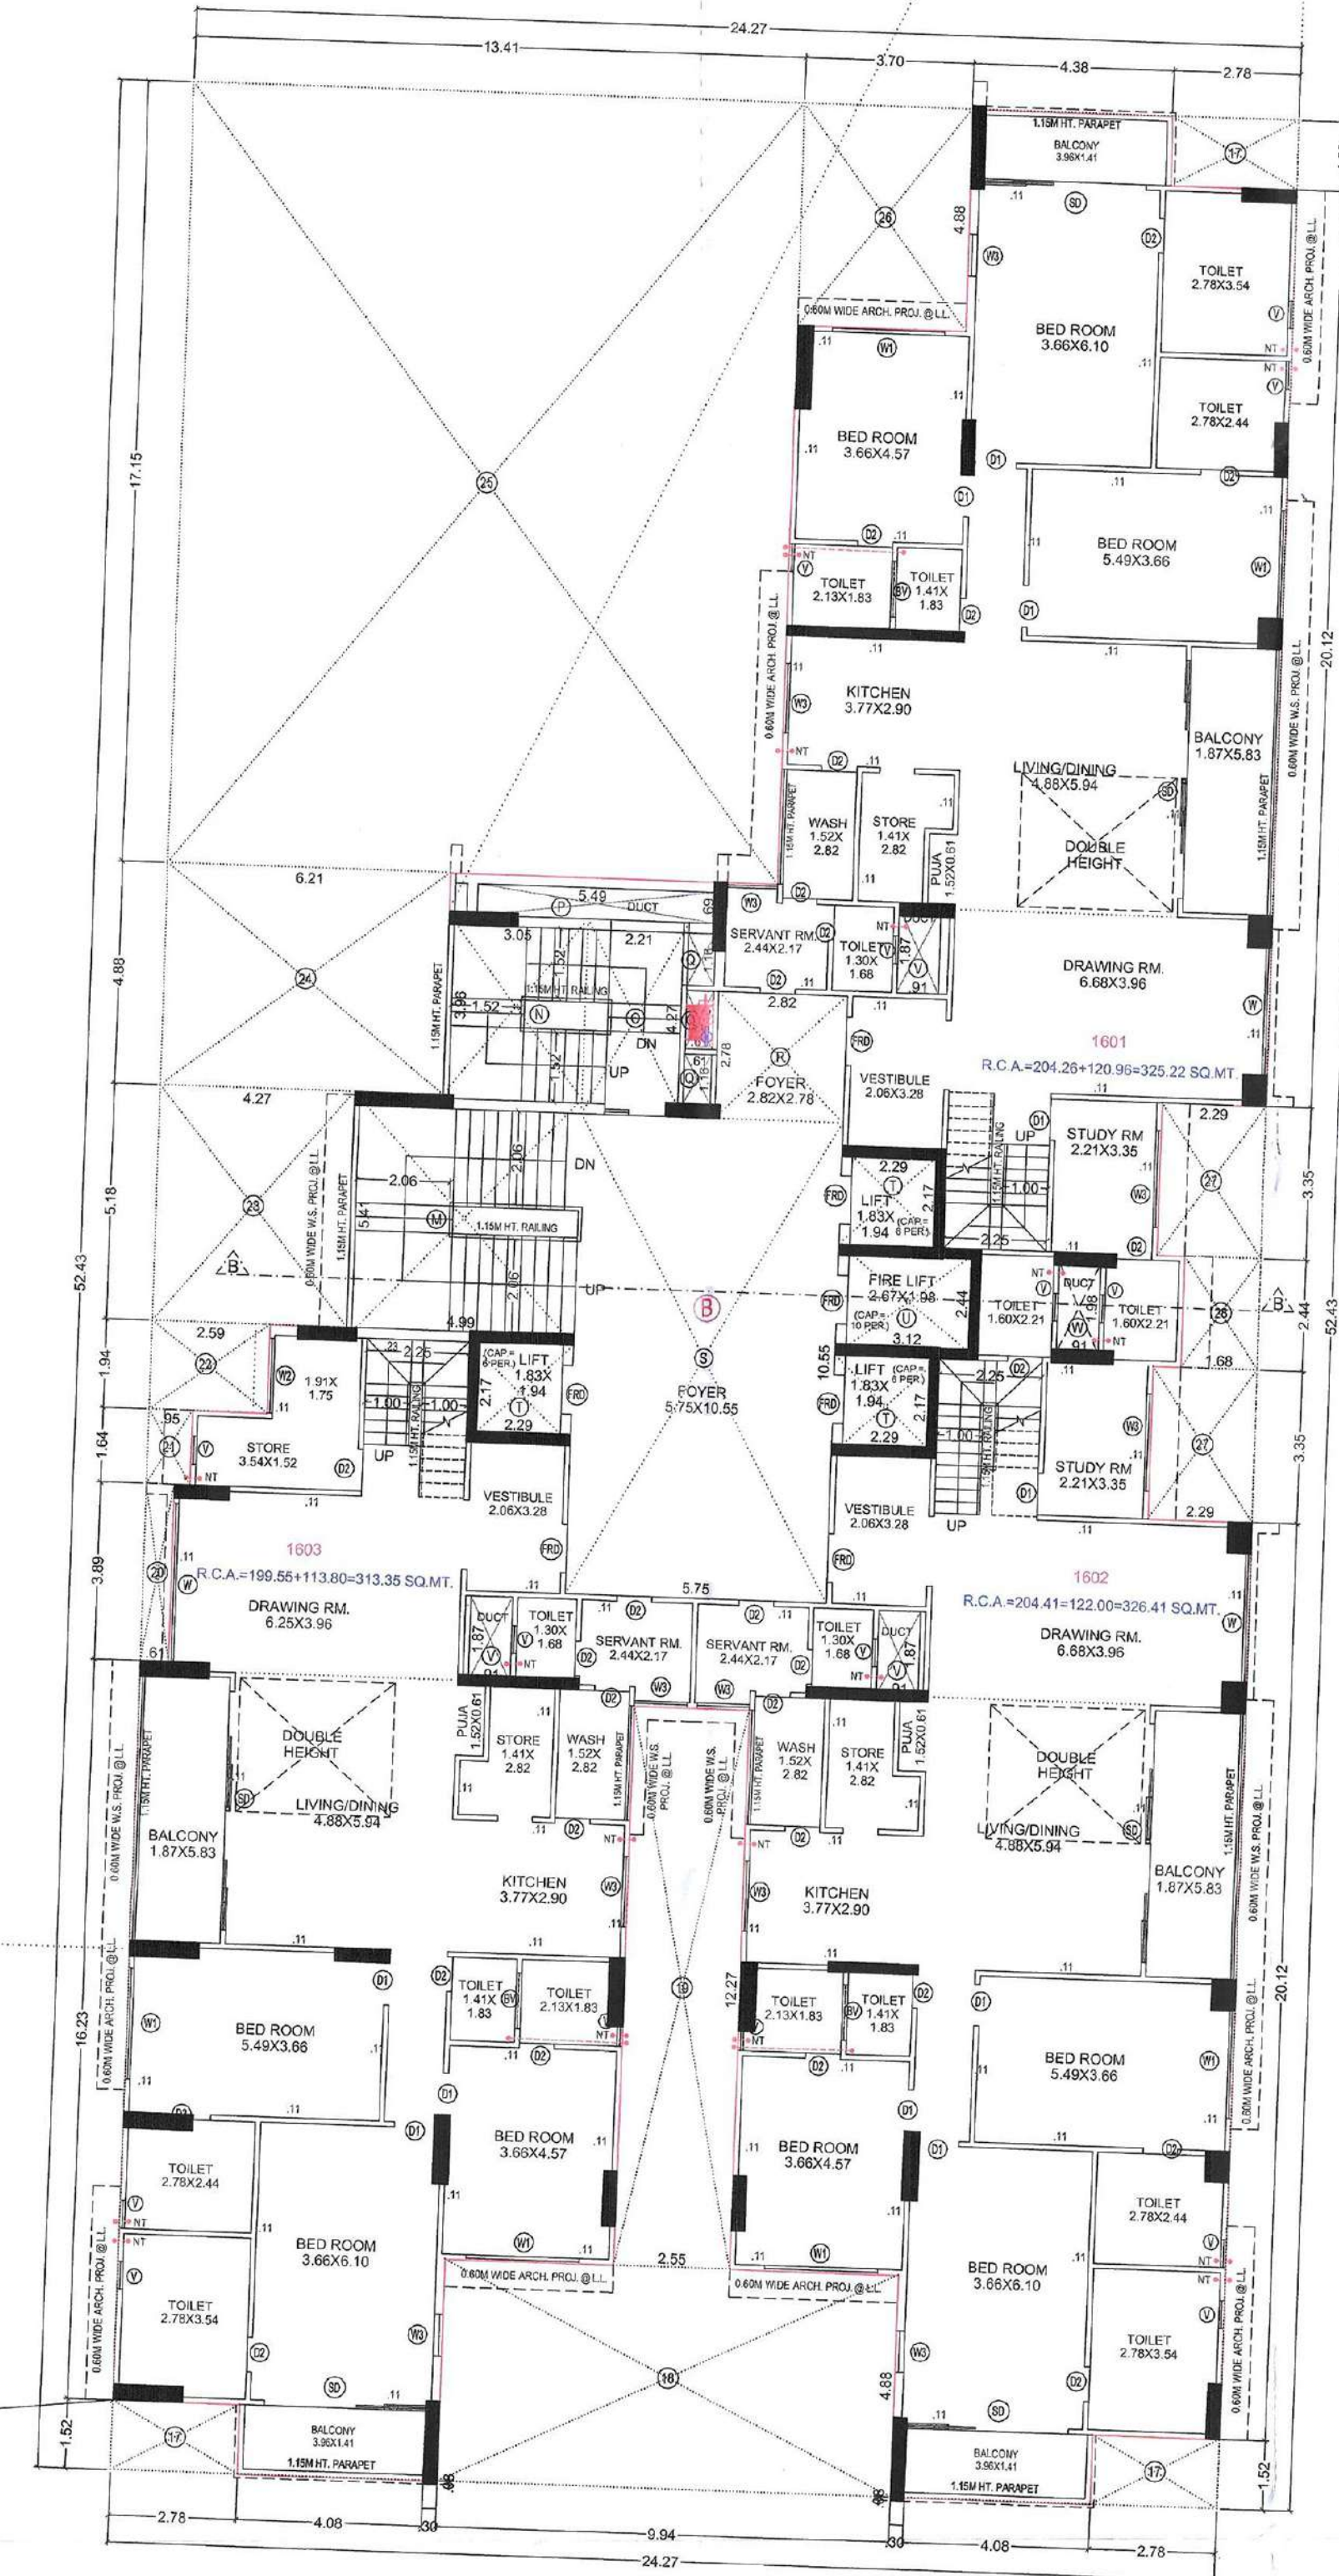

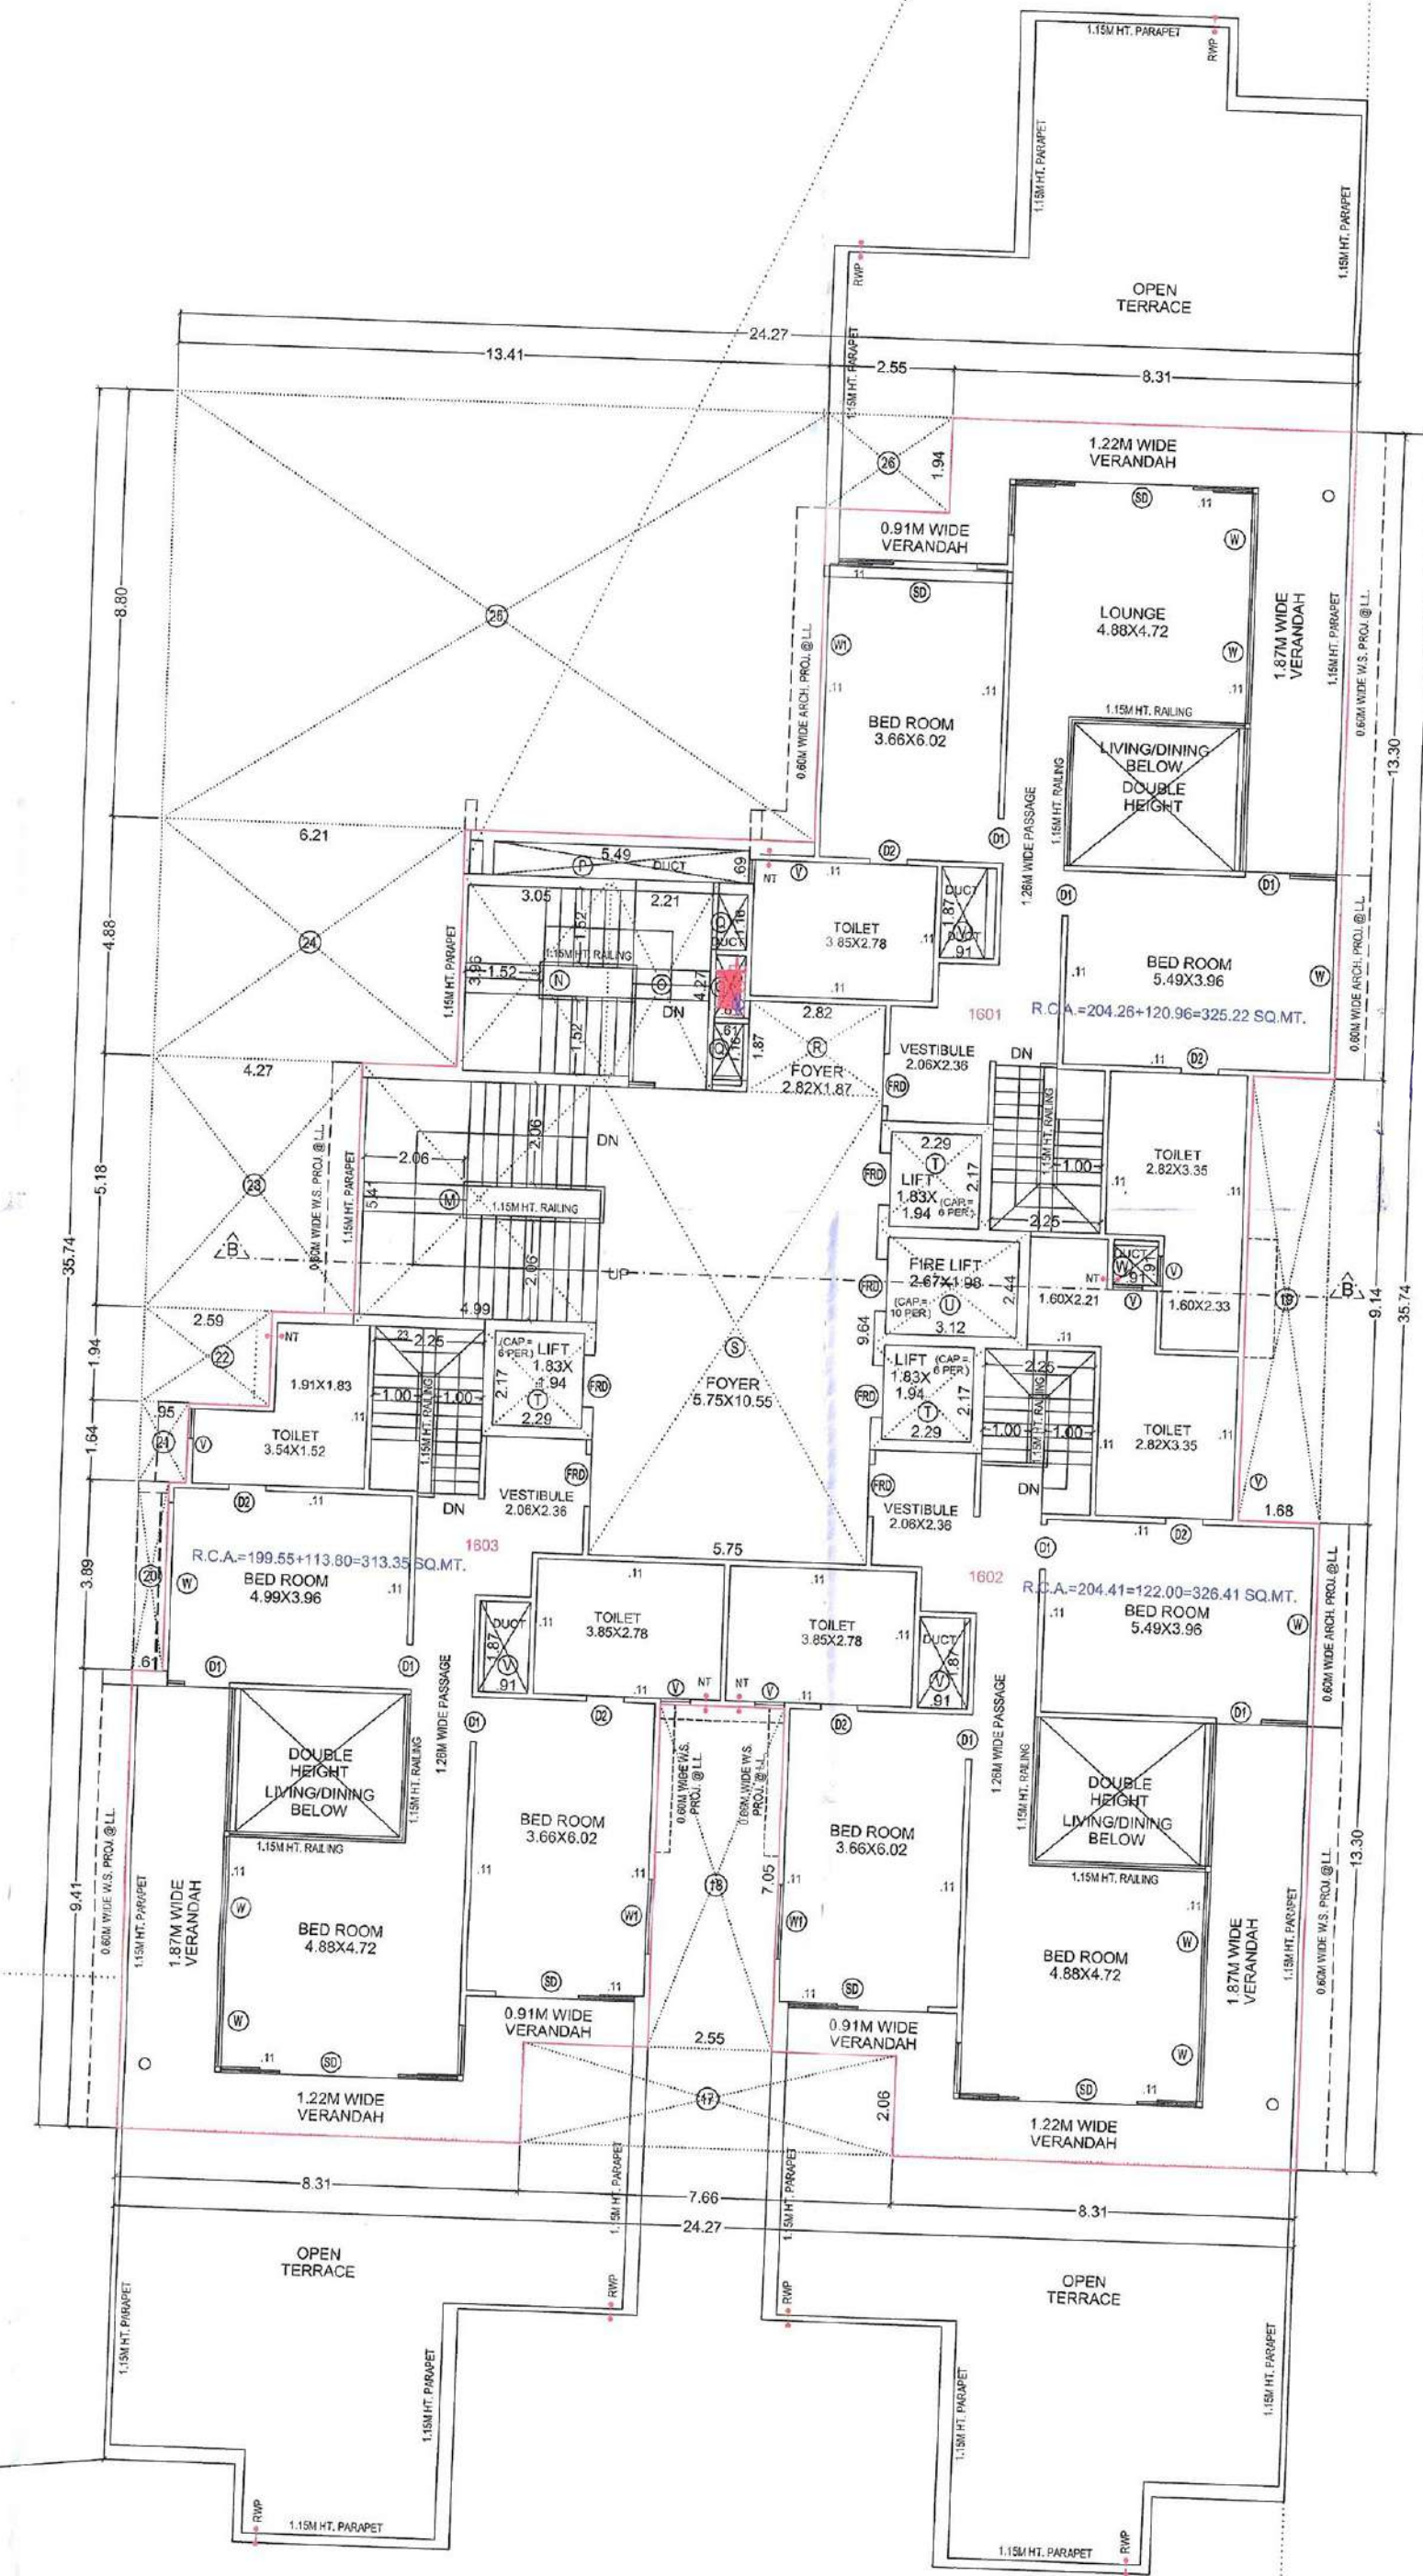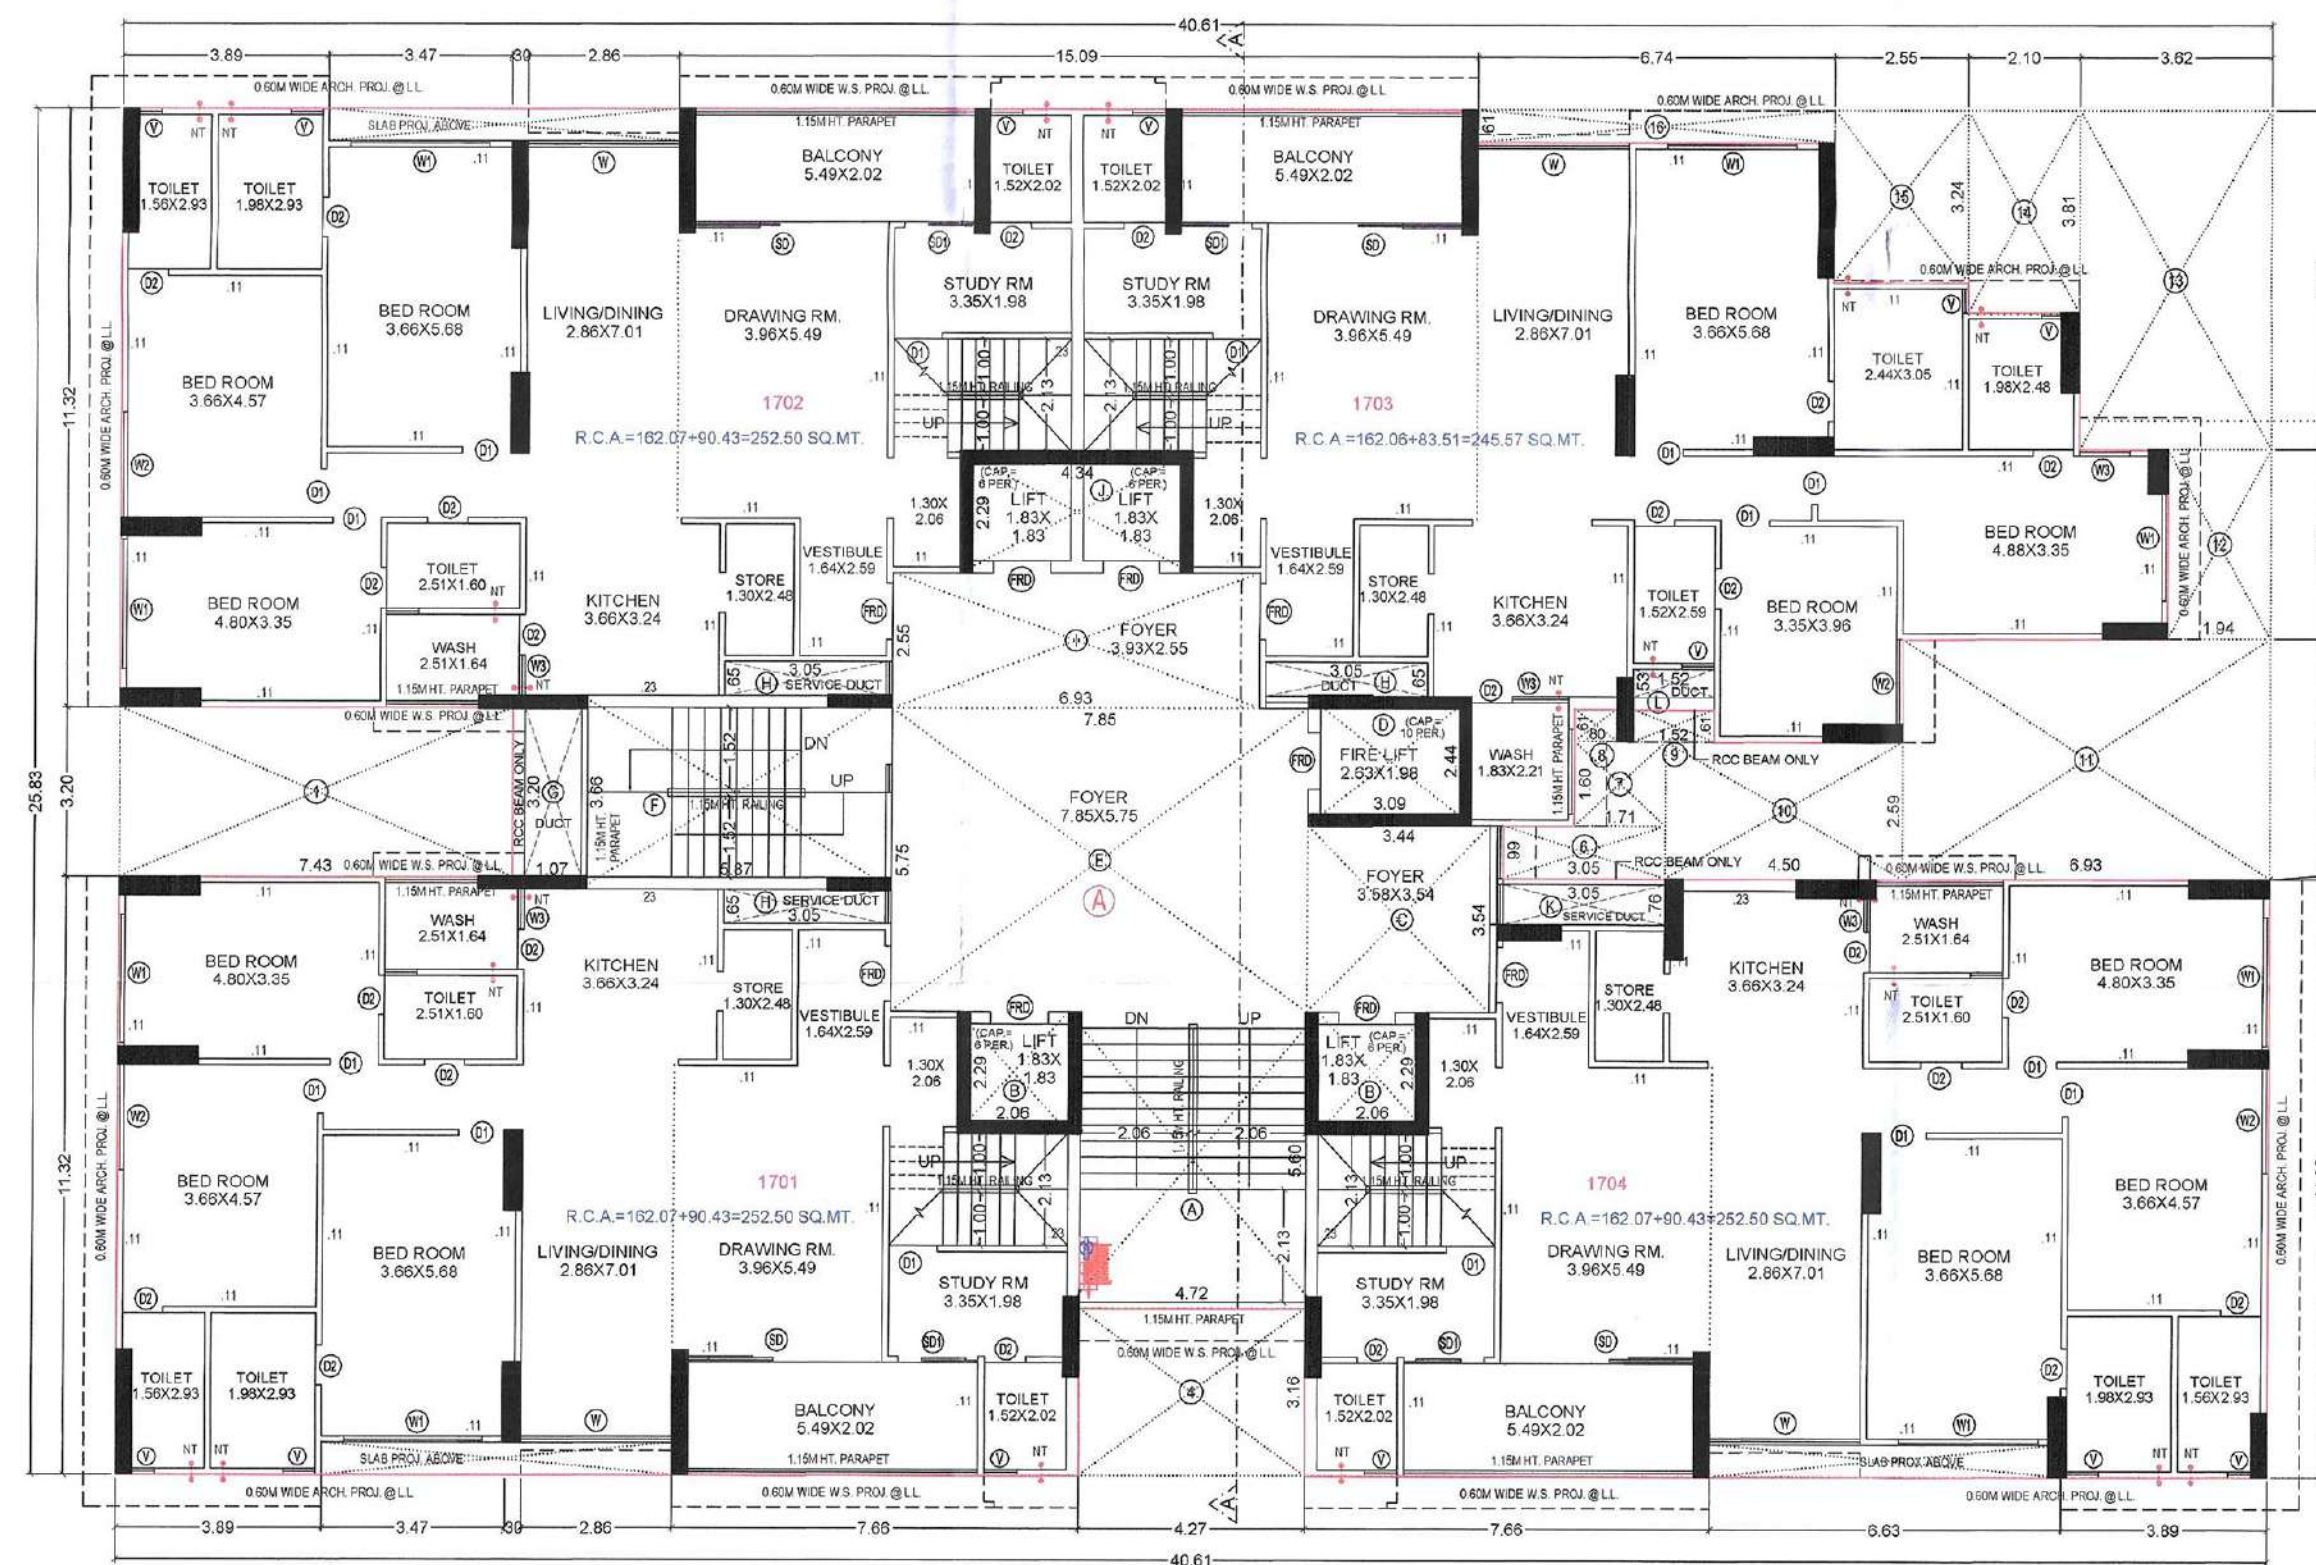


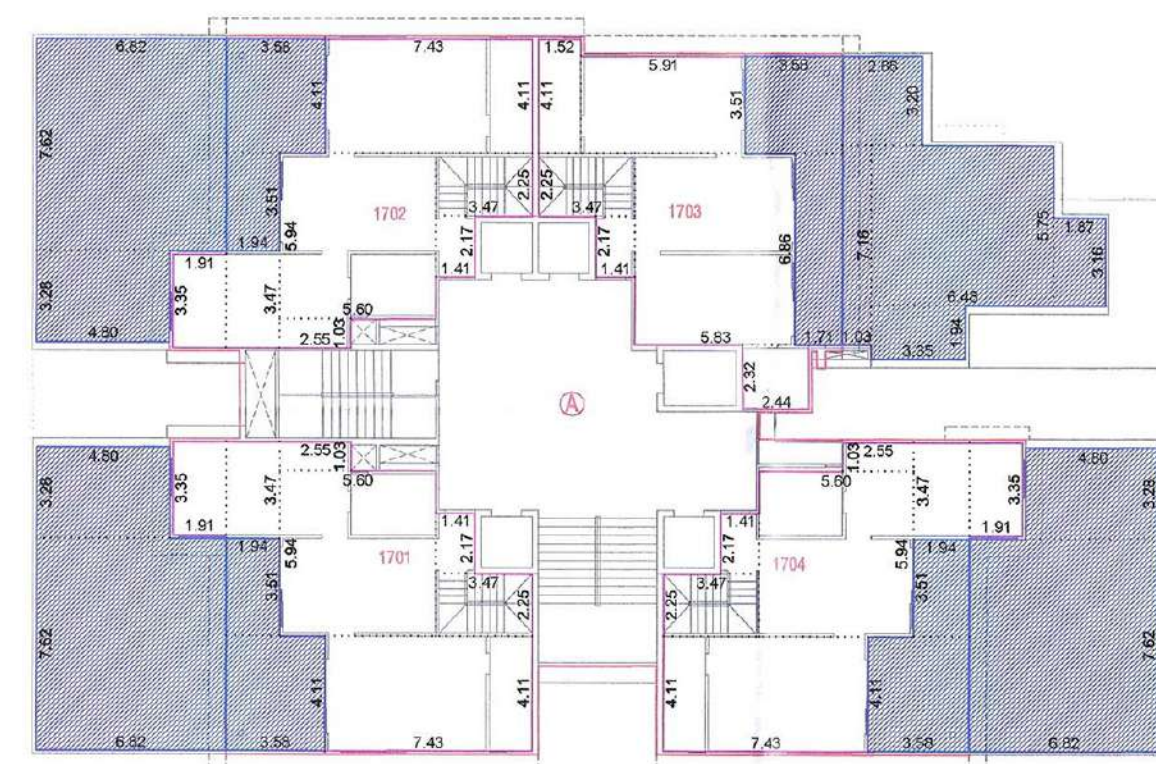

RERA CARPET AREA CAL. (18TH FLOOR PLAN)




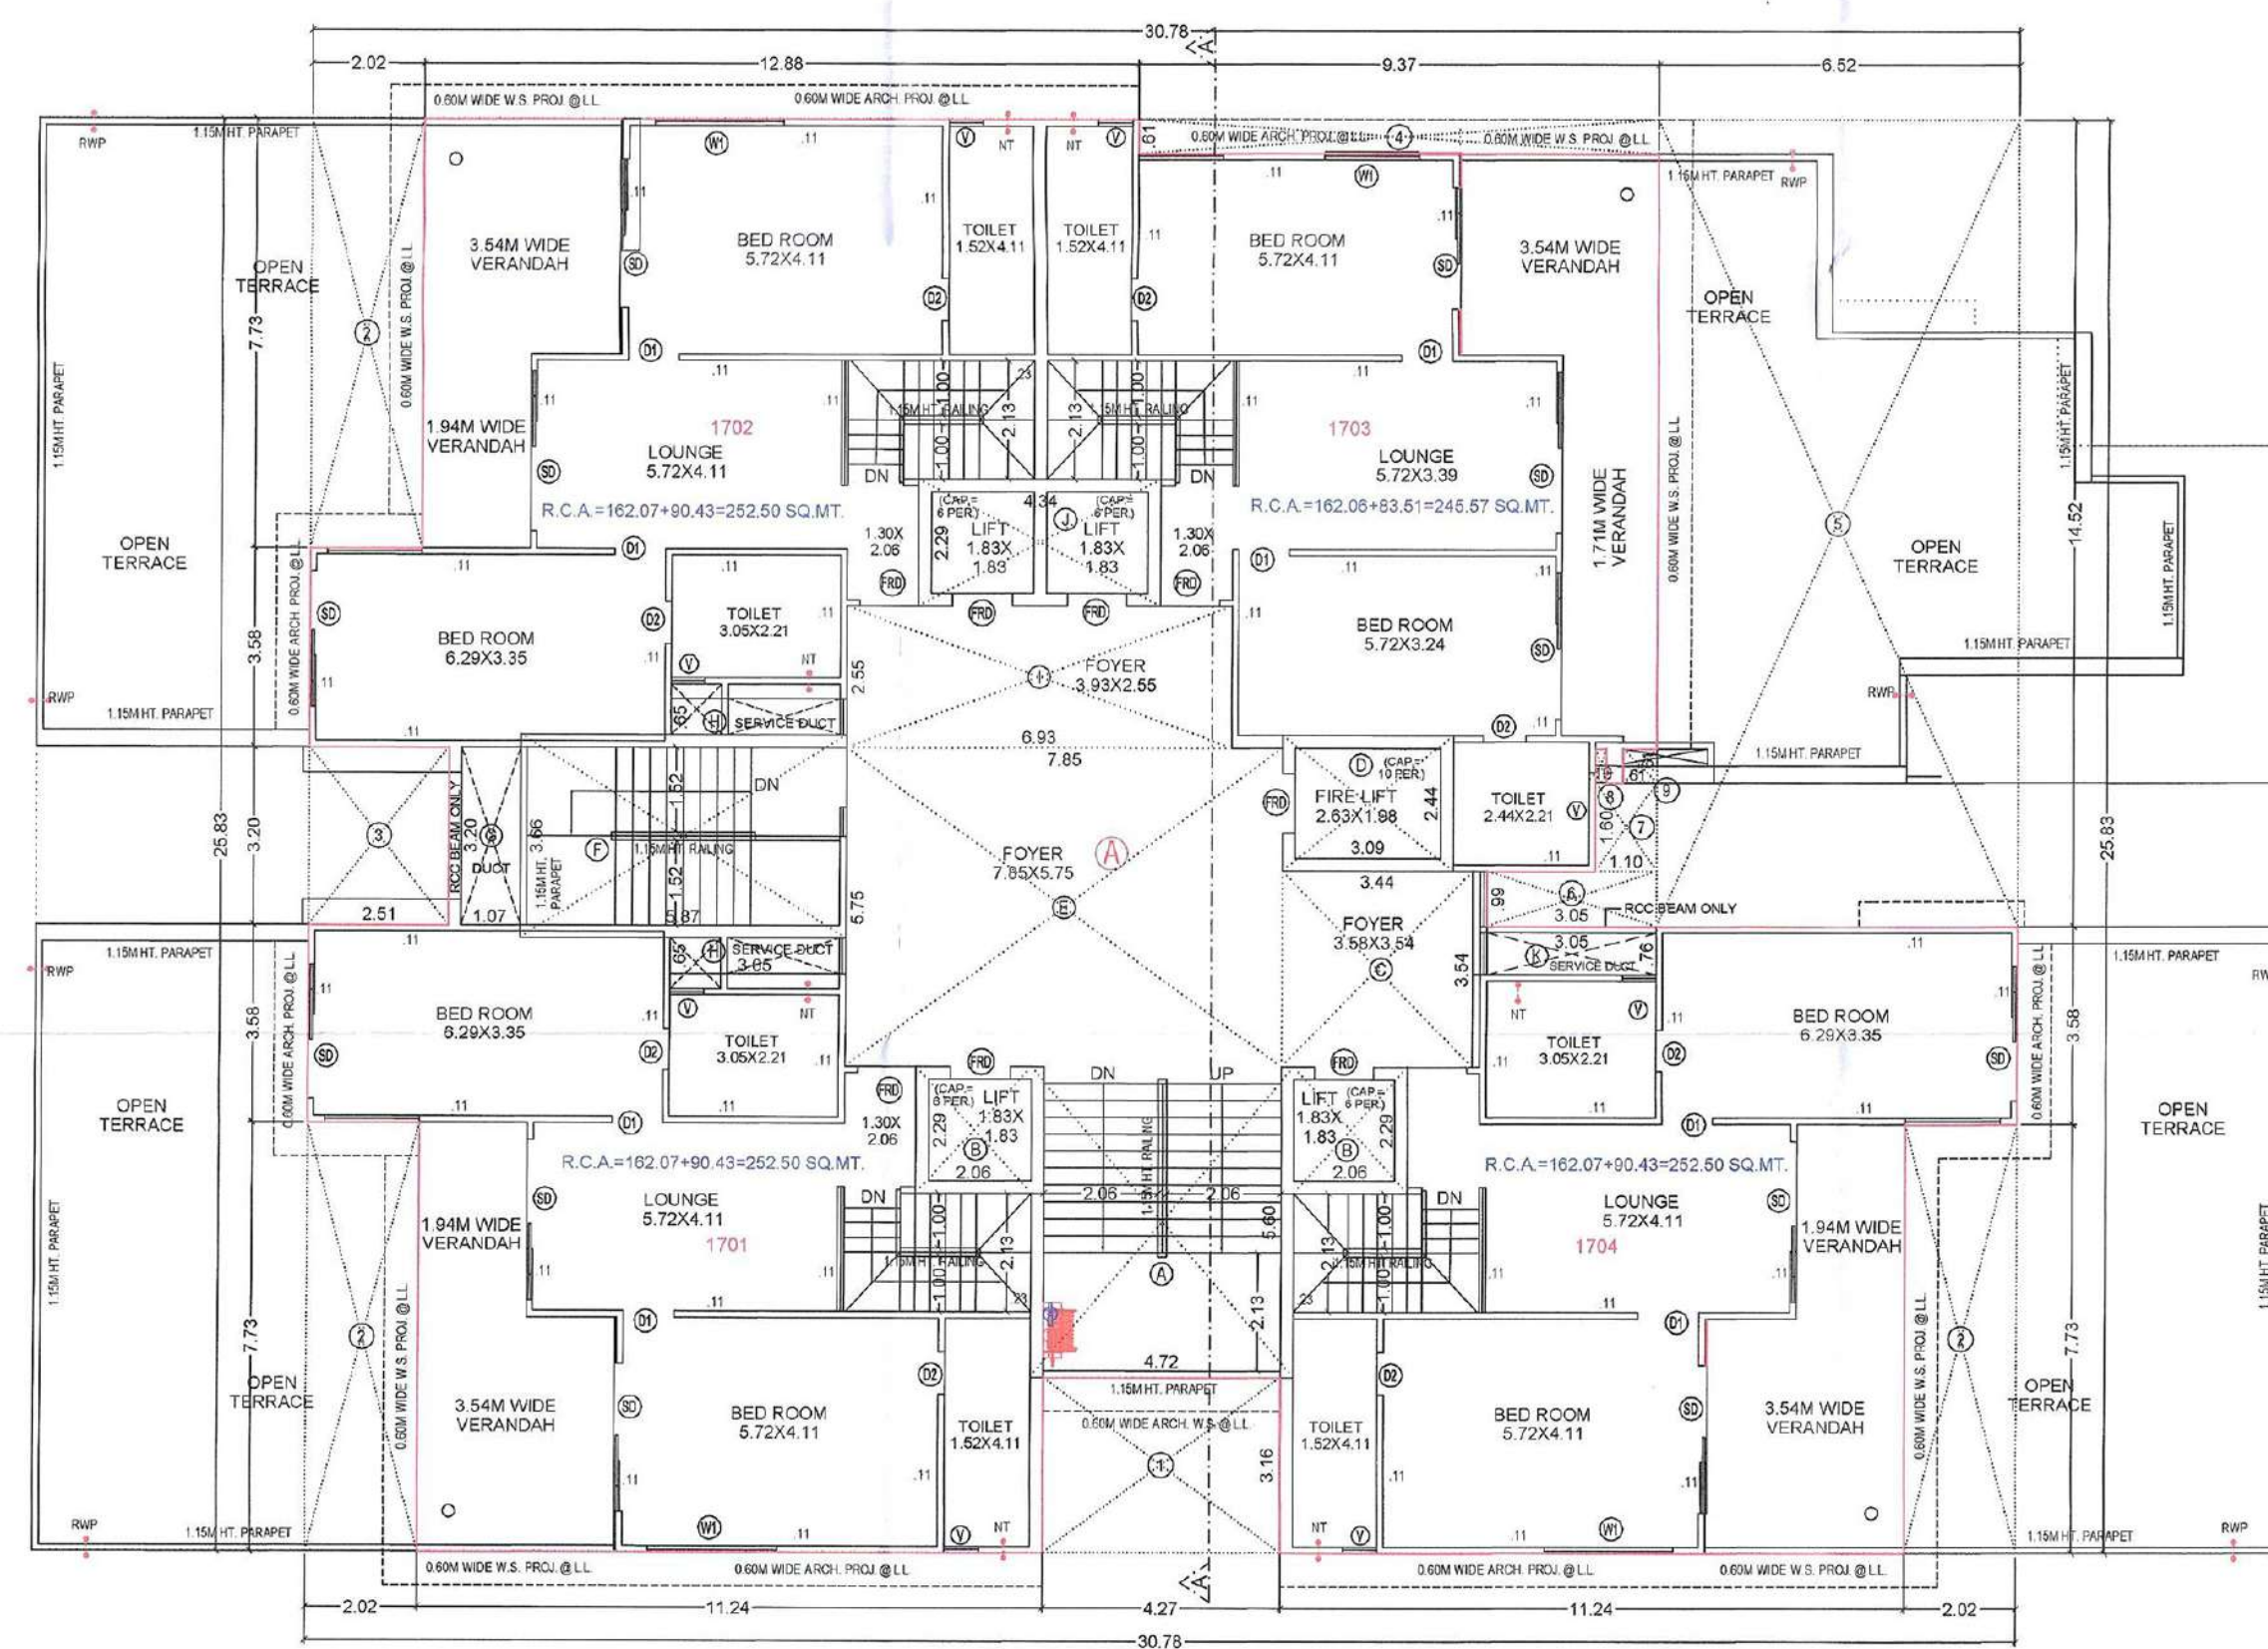


18TH FLOOR PLAN

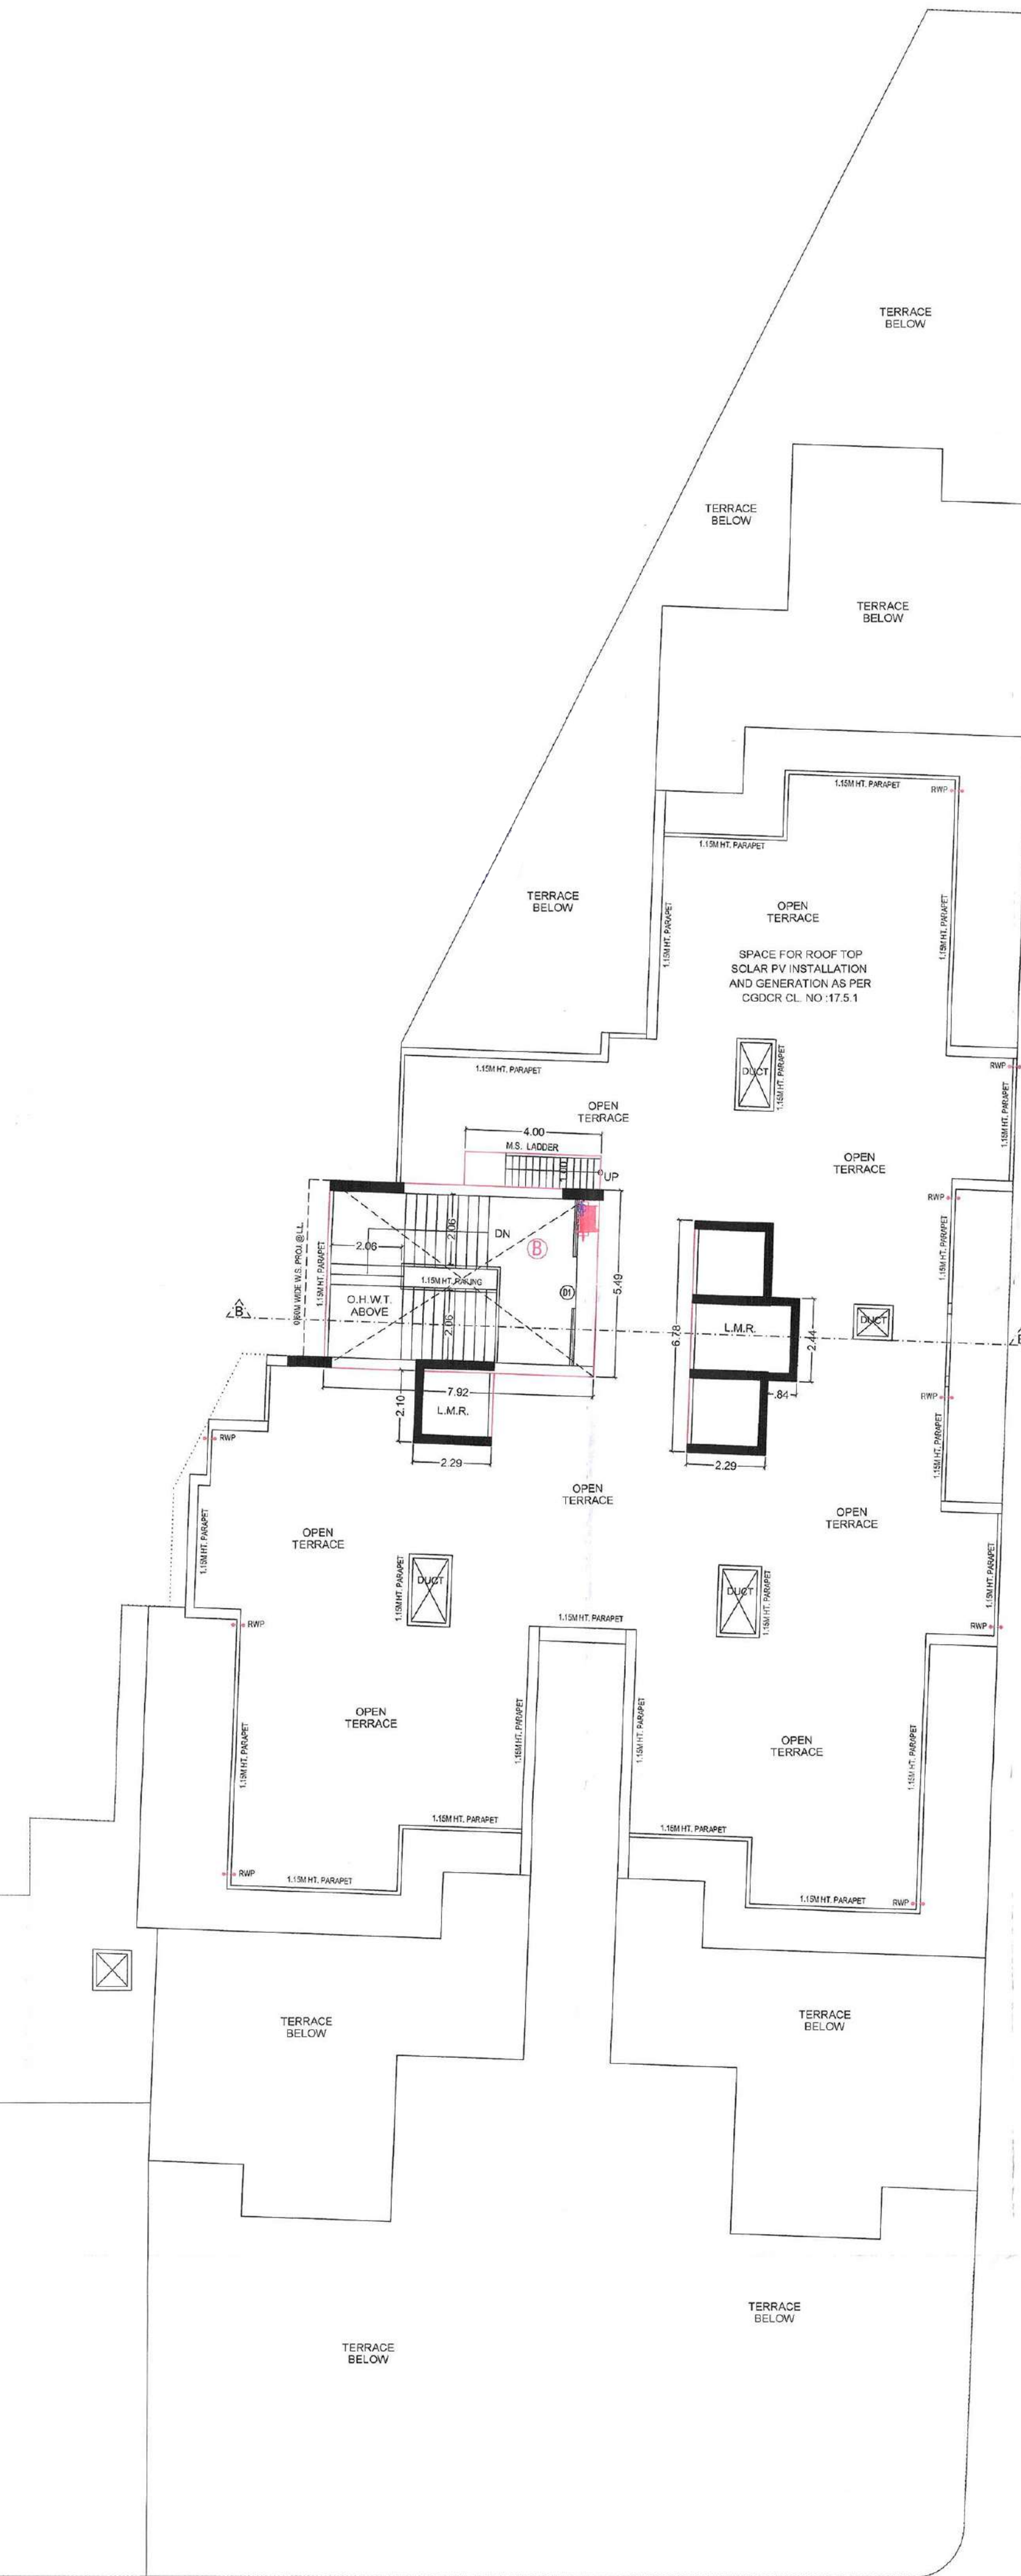



STAIR CABIN & TERRACE PLAN

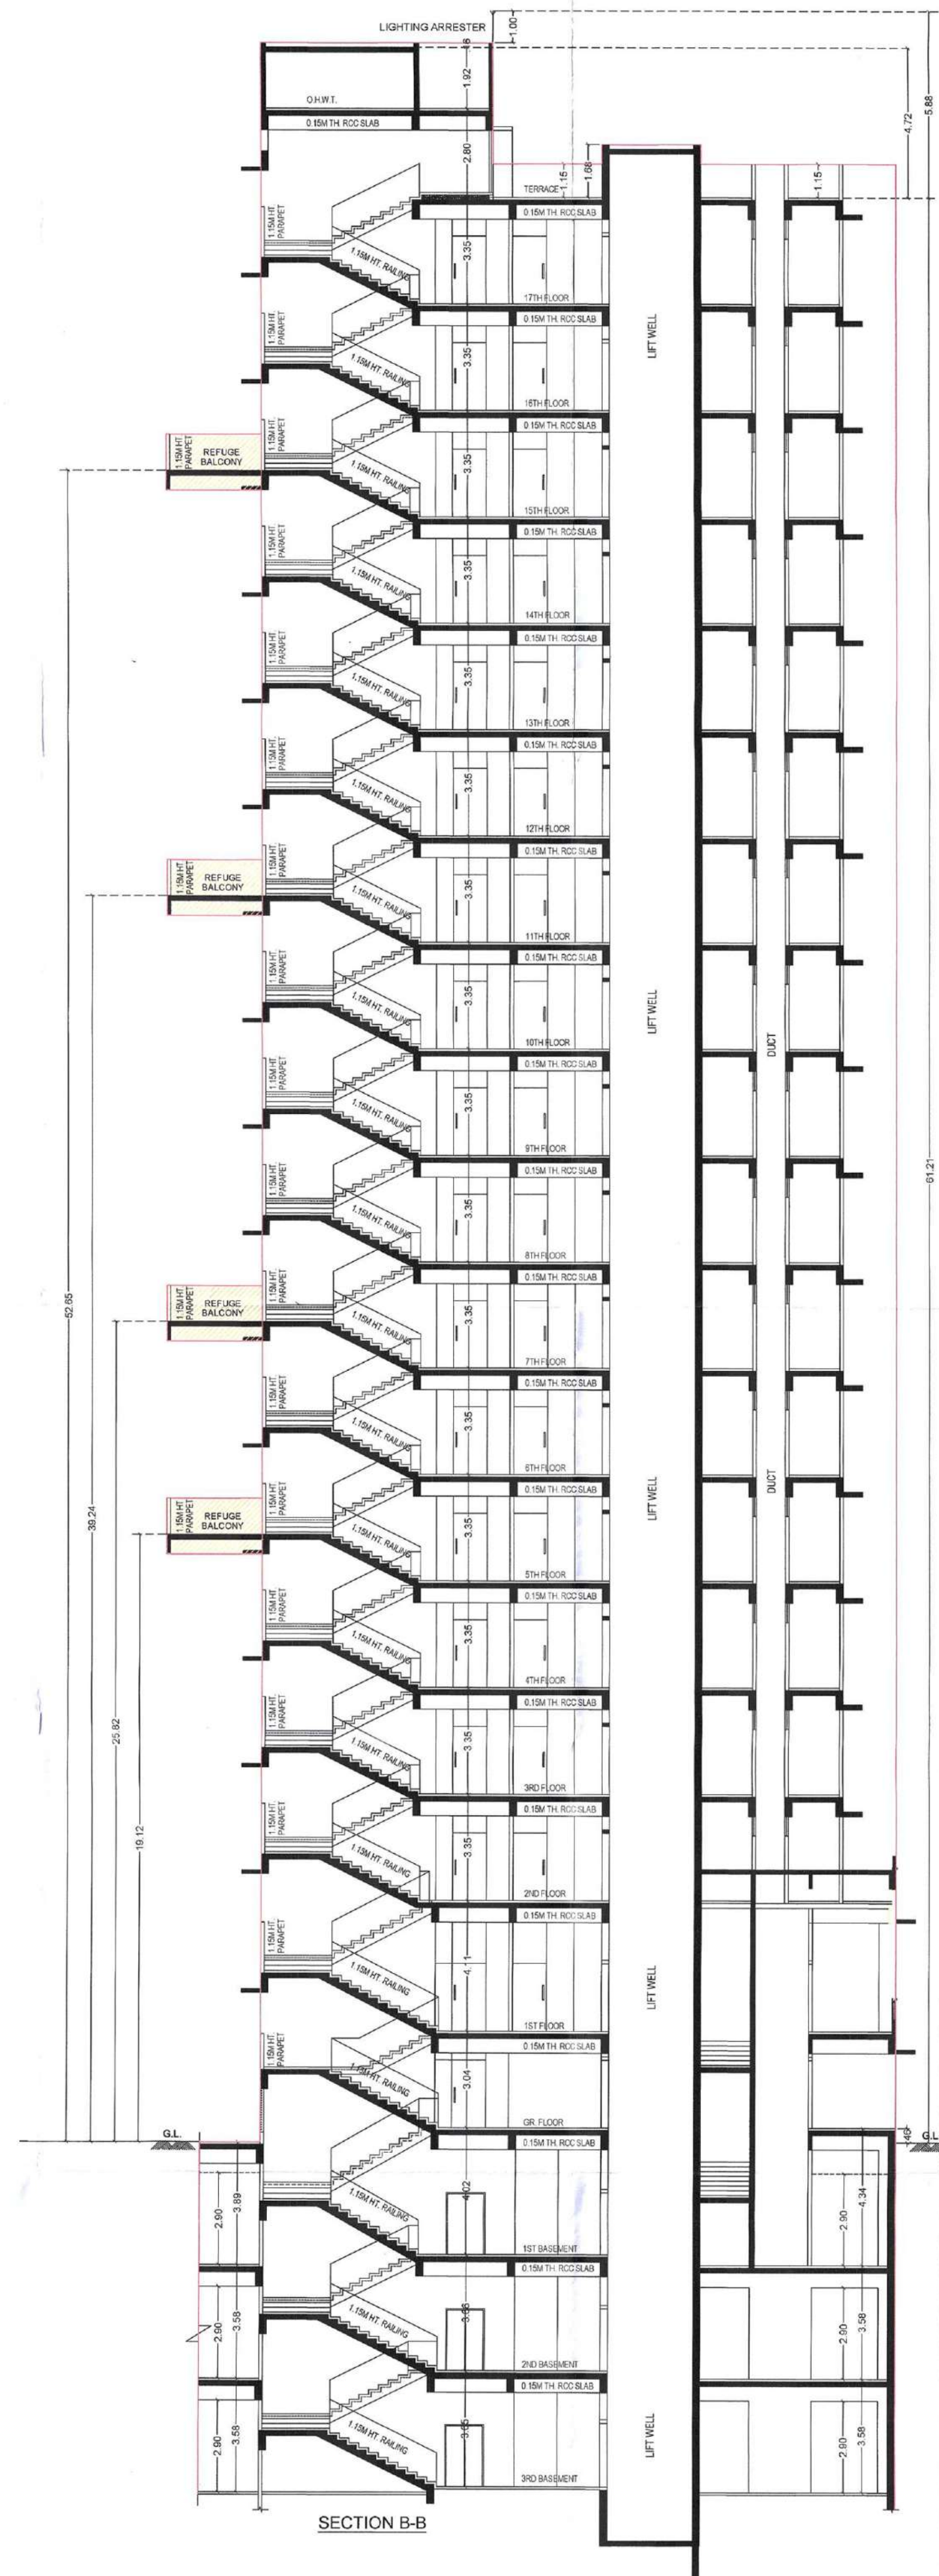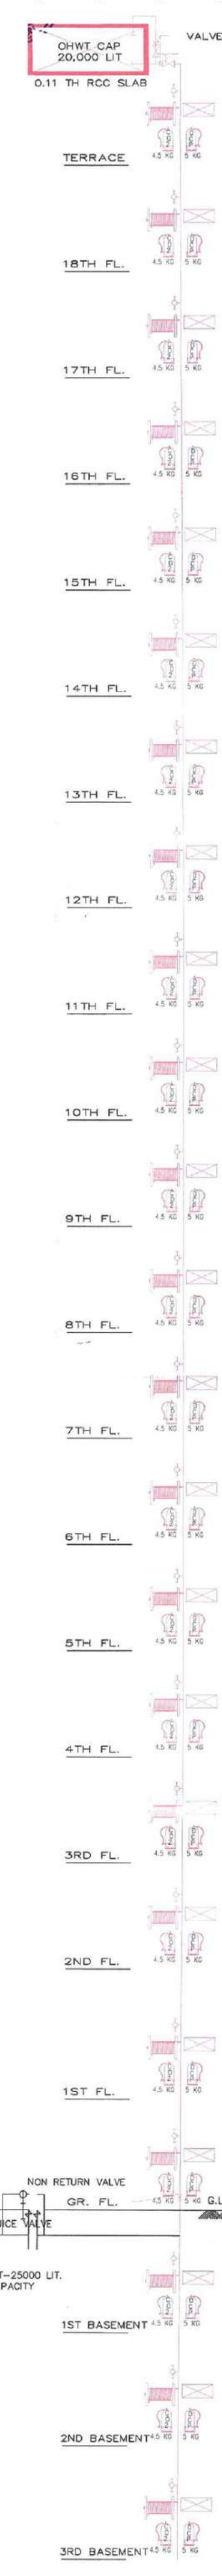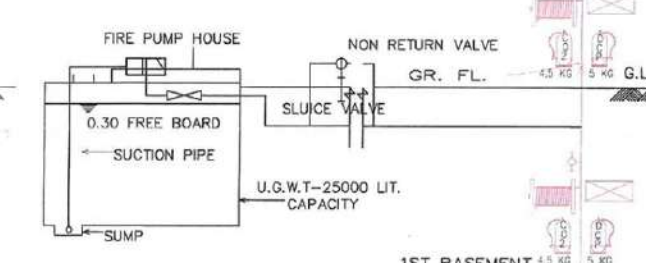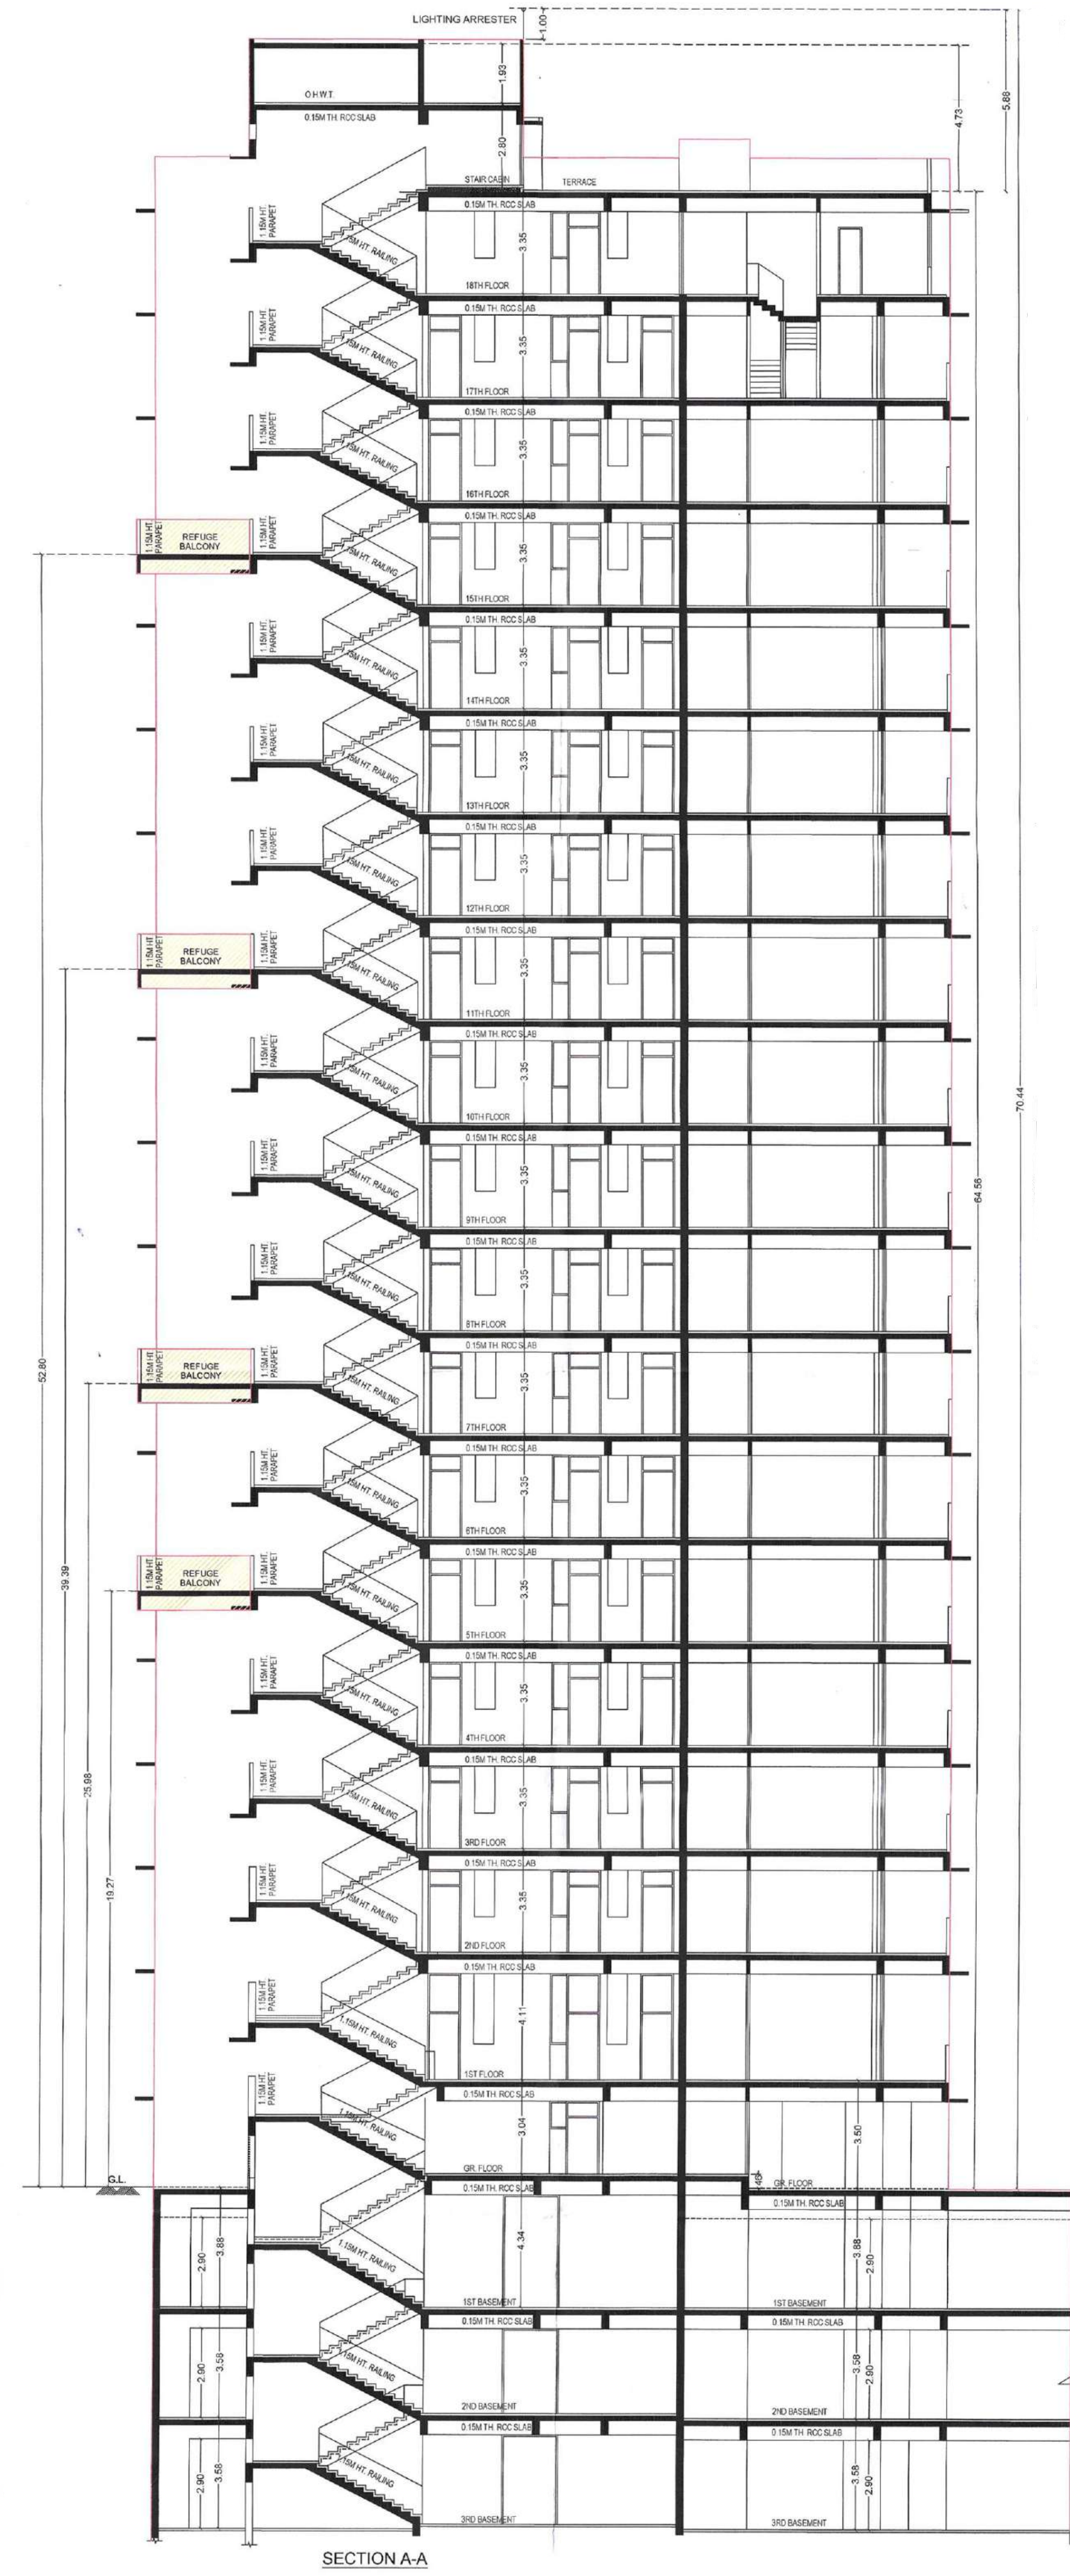



SPECIFICATIONS

Flooring:

- Verified Tiles in Drawing, Living, Dining & Bedroom
 - Granite Platform with S.S. Sink & Tiles in Kitchen upto Beam Level
 - Natural Granite / Rustic Tiles in Balcony
-

Colour:

- Internal - Putty Finish
 - Exterior - 100% Acrylic Paint
-

Doors:

- Laminated Doors
-

Window:

- Anodised / Powder Coated Single Glazed Aluminium Windows
-

Toilet:

- Glazed / Ceramic Tiles yo to Lintel Level
 - Counter Basin / Wall Hung Basin
 - Branded CP Brass Fitting
-

Electrification:

- 3 Phase Concealed ISI Copper Wiring with Modular Switch
- MCB Distribution Panel

PROJECT BY:



SHAFALYA
INFRA PROJECT LLP

Phone: +91 95745 87989

E-mail: shafalyainfraproject@gmail.com